PROJ. NO: AC 9821 LOCATION: 317 8TH STREET

To The Office of
County Surveyor and Engineer
DODGE COUNTY

LAND SURVEYOR'S CERTIFICATE

I hereby certify that this plat, map, survey or report was made by me or under my direct personal supervision and that I am a duly Registered Land Surveyor under the laws of the State of Nebraska.

Legal Description;

LOT 1 AND THE NORTH ½ OF LOT 2, BLOCK 24, TOWN OF SCRIBNER, AS SURVEYED, PLATTED, AND RECORDED IN DODGE COUNTY, NEBRASKA.

Field Notes

SET REMAINING CORNERS ON LINE AT SHOWN DISTANCES. SET CORNERS ARE 5/8 REBAR WITH CAP STAMPED NEBRASKA LICENSE 306. MEASURED AND RECORDED DISTANCES AROUND SURVEY

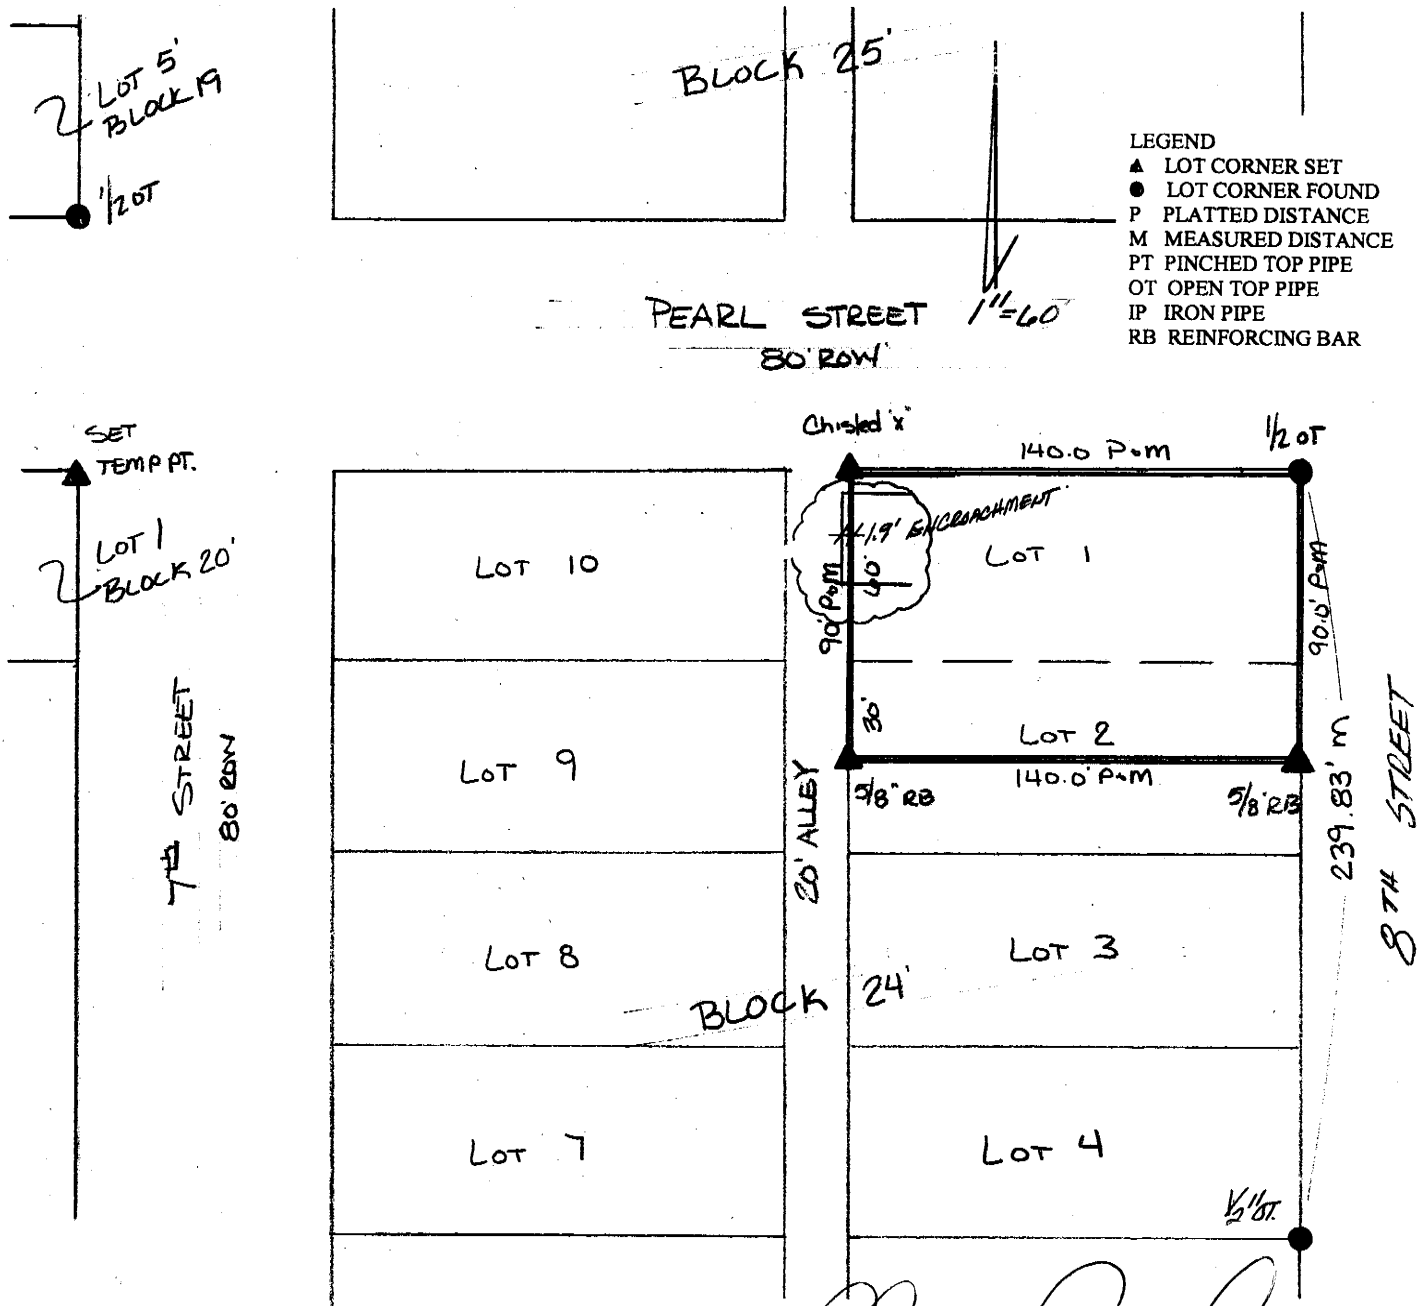

Signature of Land Surveyor

DATE RECEIVED _____ **Date** 10/10/05 **Reg. No.** 306

OFFICIAL ADDRESS

BLDG. PERMIT NO.

CARRELL
& ASSOCIATES, INC.
LAND SURVEYORS & CONSULTANTS
5004 S. 110TH STREET
OMAHA, NEBRASKA 68137
402/331-2333
FAX - 402/331-6077

REGISTERED LAND SURVEYOR
CLARENCE ROGER CARRELL
#LS-306
SEAL
STATE OF NEBRASKA

RECEIVED
NOV 21 2005
SURVEY RECORD REPOSITORY
$ 250
DODGE County
738-359