JOB NO. 05-164

A SURVEY PLAT OF LOT 87, K-1 CABIN AREA LOCATED IN SECTIONS 4 AND 5, T.14 N., R.38 W. OF THE 6th P.M., KEITH COUNTY, NEBRASKA

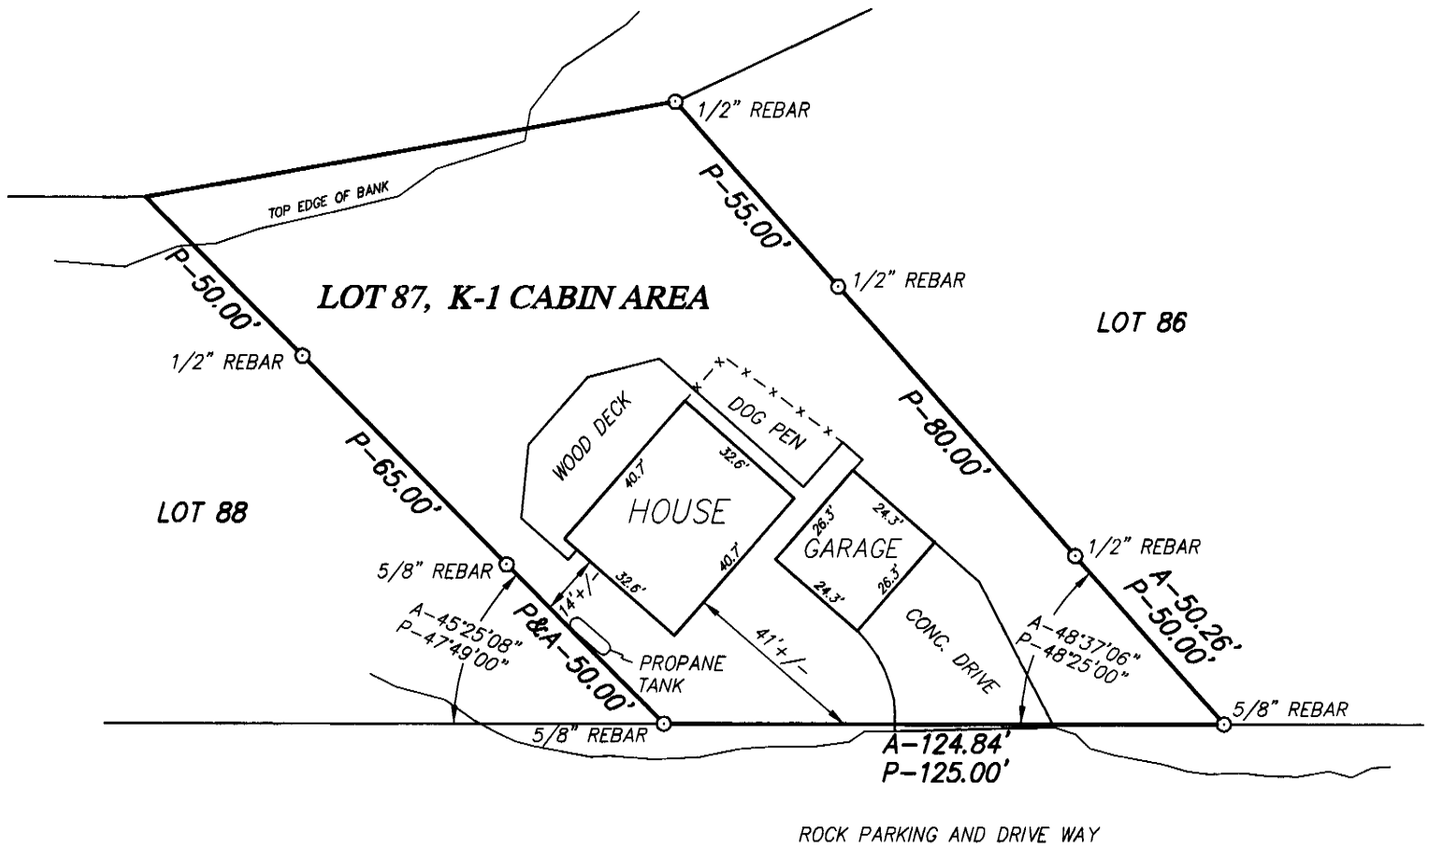

N
W E
S

SCALE 1" = 40'

LEGEND

- ○ FOUND MONUMENT
- ● SET MONUMENT 1/2" REBAR W/ PLASTIC CAP STAMPED R.L.S. 554
- P– PLATTED DISTANCE
- A– ACTUAL DISTANCE

RECEIVED
JAN 12 2006
SURVEY RECORD REPOSITORY
$ 250
KEITH County
745-312

NEBRASKA REGISTERED LS-554 LAND SURVEYOR RYAN E. DICKINSON

SURVEYOR'S CERTIFICATE

I do hereby certify that, under my personal supervision, this plat was prepared from an actual survey completed this 24th day of October, 2005, and is correct to the best of my knowledge.

Ryan E. Dickinson, Registered Land Surveyor
Nebraska Reg. No. 554

DICKINSON LAND SURVEYORS
P.O.BOX 283, OGALLALA, NEBRASKA
OFFICE-308-284-8440 CELL-308-289-1485