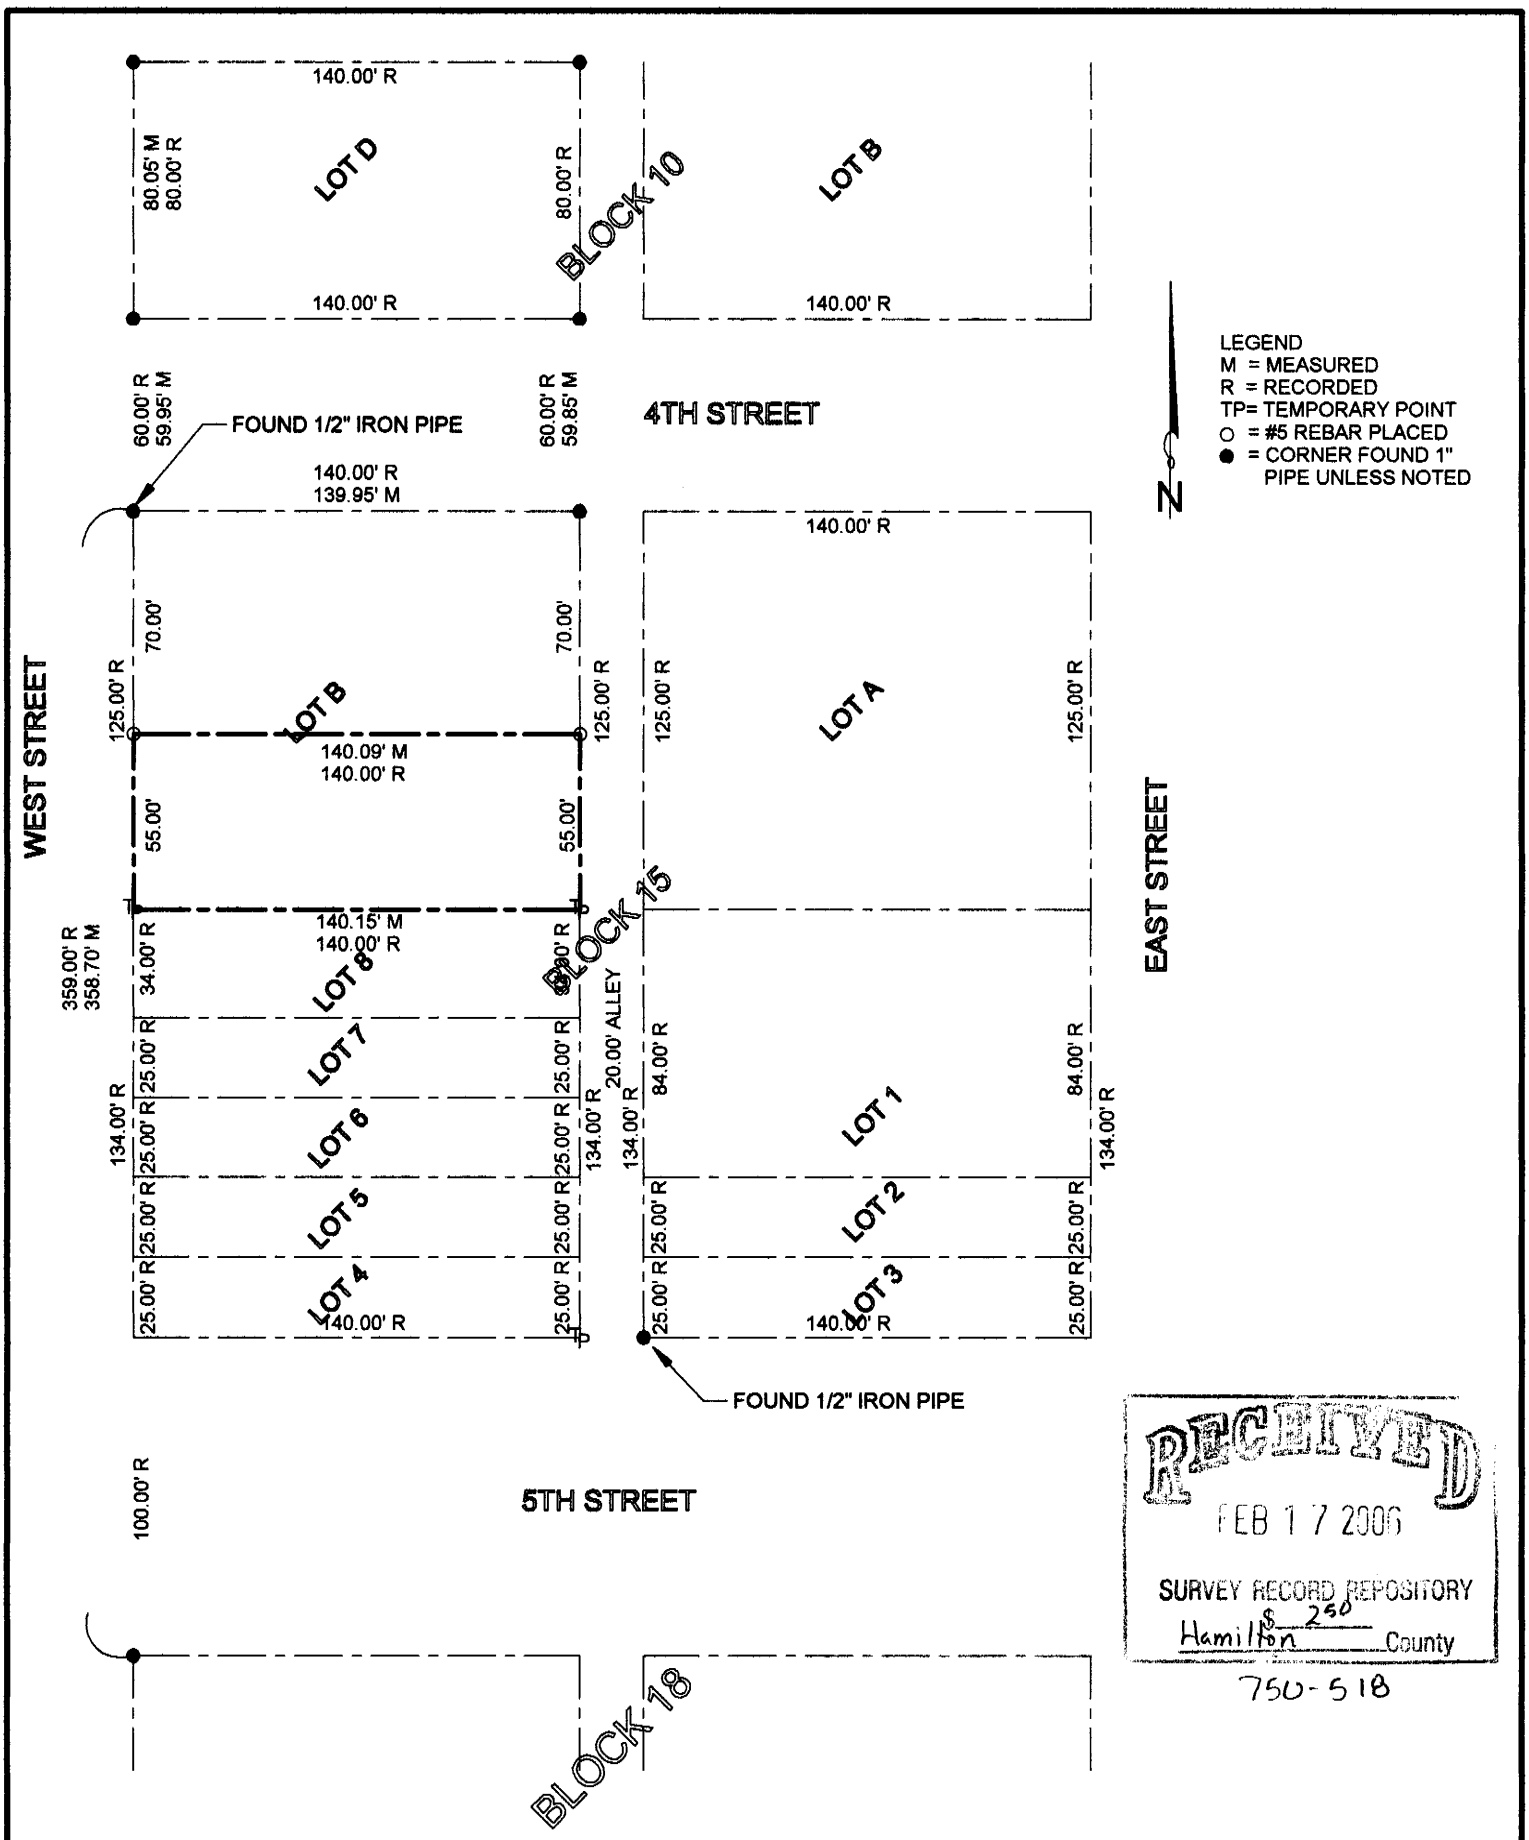

RECEIVED
FEB 17 2006
SURVEY RECORD REPOSITORY
Hamilton $ 250 County
750-518

LEGAL DESCRIPTION
The South Fifty Five (55.00) of Lot B, Block Fifteen (15) Original Town, Village of Phillips, Hamilton County Nebraska.

SURVEYORS CERTIFICATE
I hereby certify that on April 27, 2005 I completed an accurate survey of the above described property as shown on the accompanying plat. All dimensions are in feet and are accurate to the best of my knowledge and belief.

Duane A Katt

Duane A Katt R.L.S. #506

TITLE PROPERTY SURVEY FOR DARRIN BARTUNEK	DRAWN BY: K.S CHECKED BY: D.A.K. SCALE: 1" = 60' DATE: 4/27/2005 PROJ. NO: 05-LS-39A	KATT SURVEYING 1008 S "F" ROAD, AURORA, NE. 68818 PHONE: 402-886-2229
DESCRIPTION S 55.00' LOT B, BLOCK 15, ORIGINAL TOWN, VILLAGE OF PHILLIPS, HAMILTON COUNTY, NEBRASKA		