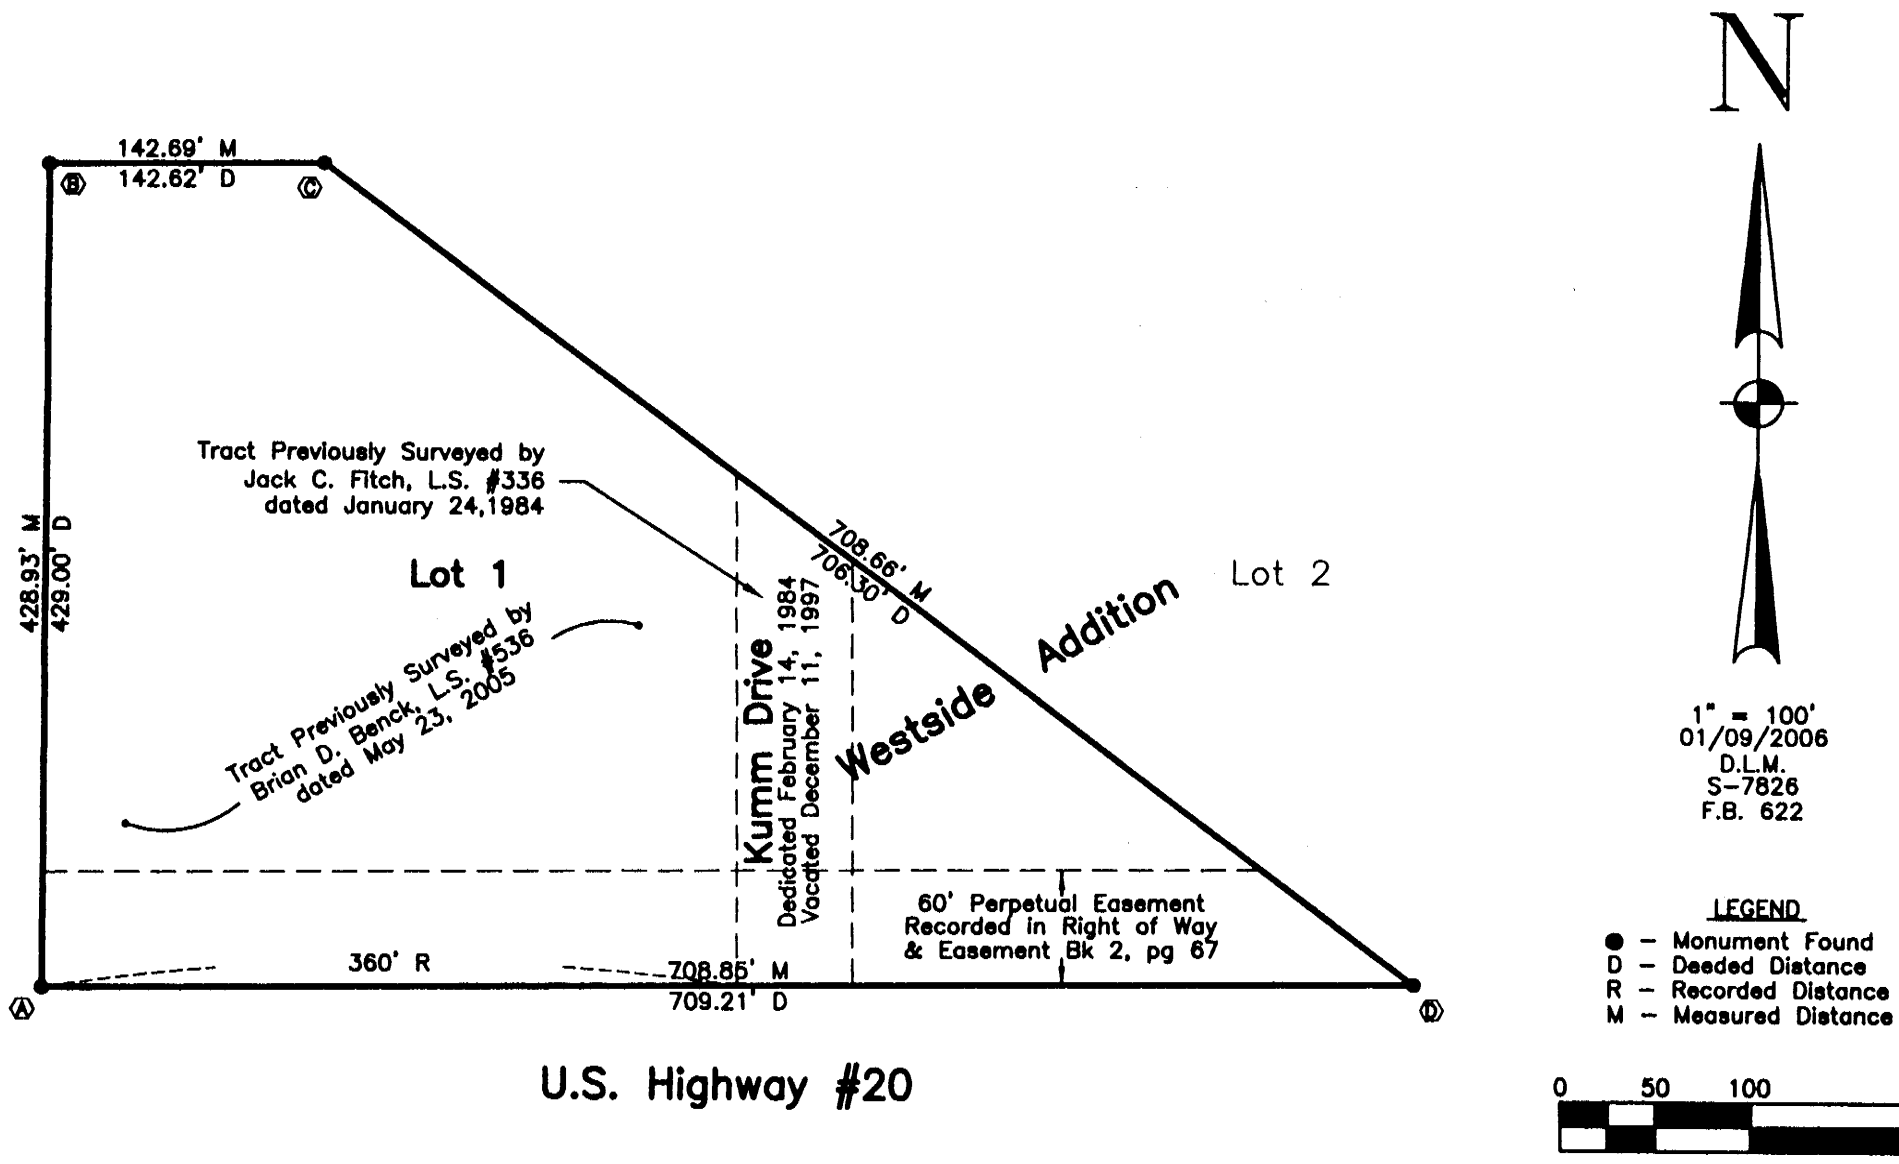

This plat was prepared at the request of Suzanne F. Scofield, Bringham McCutchen, Boston, Mass.

FIELD NOTES

At "A", "B", "C", and "D" – found monuments as recorded on a survey by Brian D. Benck, L.S. #536 dated May 23, 2005.

DESCRIPTION

Lot 1, Westside Addition to the City of Plainview, Pierce County, Nebraska.

SURVEYOR'S CERTIFICATION

I, Clyde R. Flowers Jr., a registered surveyor of the State of Nebraska, hereby certify that this survey was made by me on January 9, 2006; that all dimensions are in feet and are correct to the best of my knowledge and belief.

Clyde R. Flowers, Jr., Nebraska L.S. #357
GILMORE & ASSOCIATES, INC.

NEBRASKA REGISTERED LS-357 LAND SURVEYOR CLYDE R. FLOWERS, JR.

RECEIVED
FEB 28 2006
SURVEY RECORD REPOSITORY
$ 2.50
PIERCE County
752-050

P:\S-7826\LEGAL SURVEY.dwg, 1/9/2006 1:52:04 PM, 1:100