A SURVEY PLAT OF THE S. 1/2 OF LOT 10 AND ALL OF LOT 11, BLOCK 5, 1ST ADDITION TO LOOMIS, PHELPS COUNTY, NEBRASKA

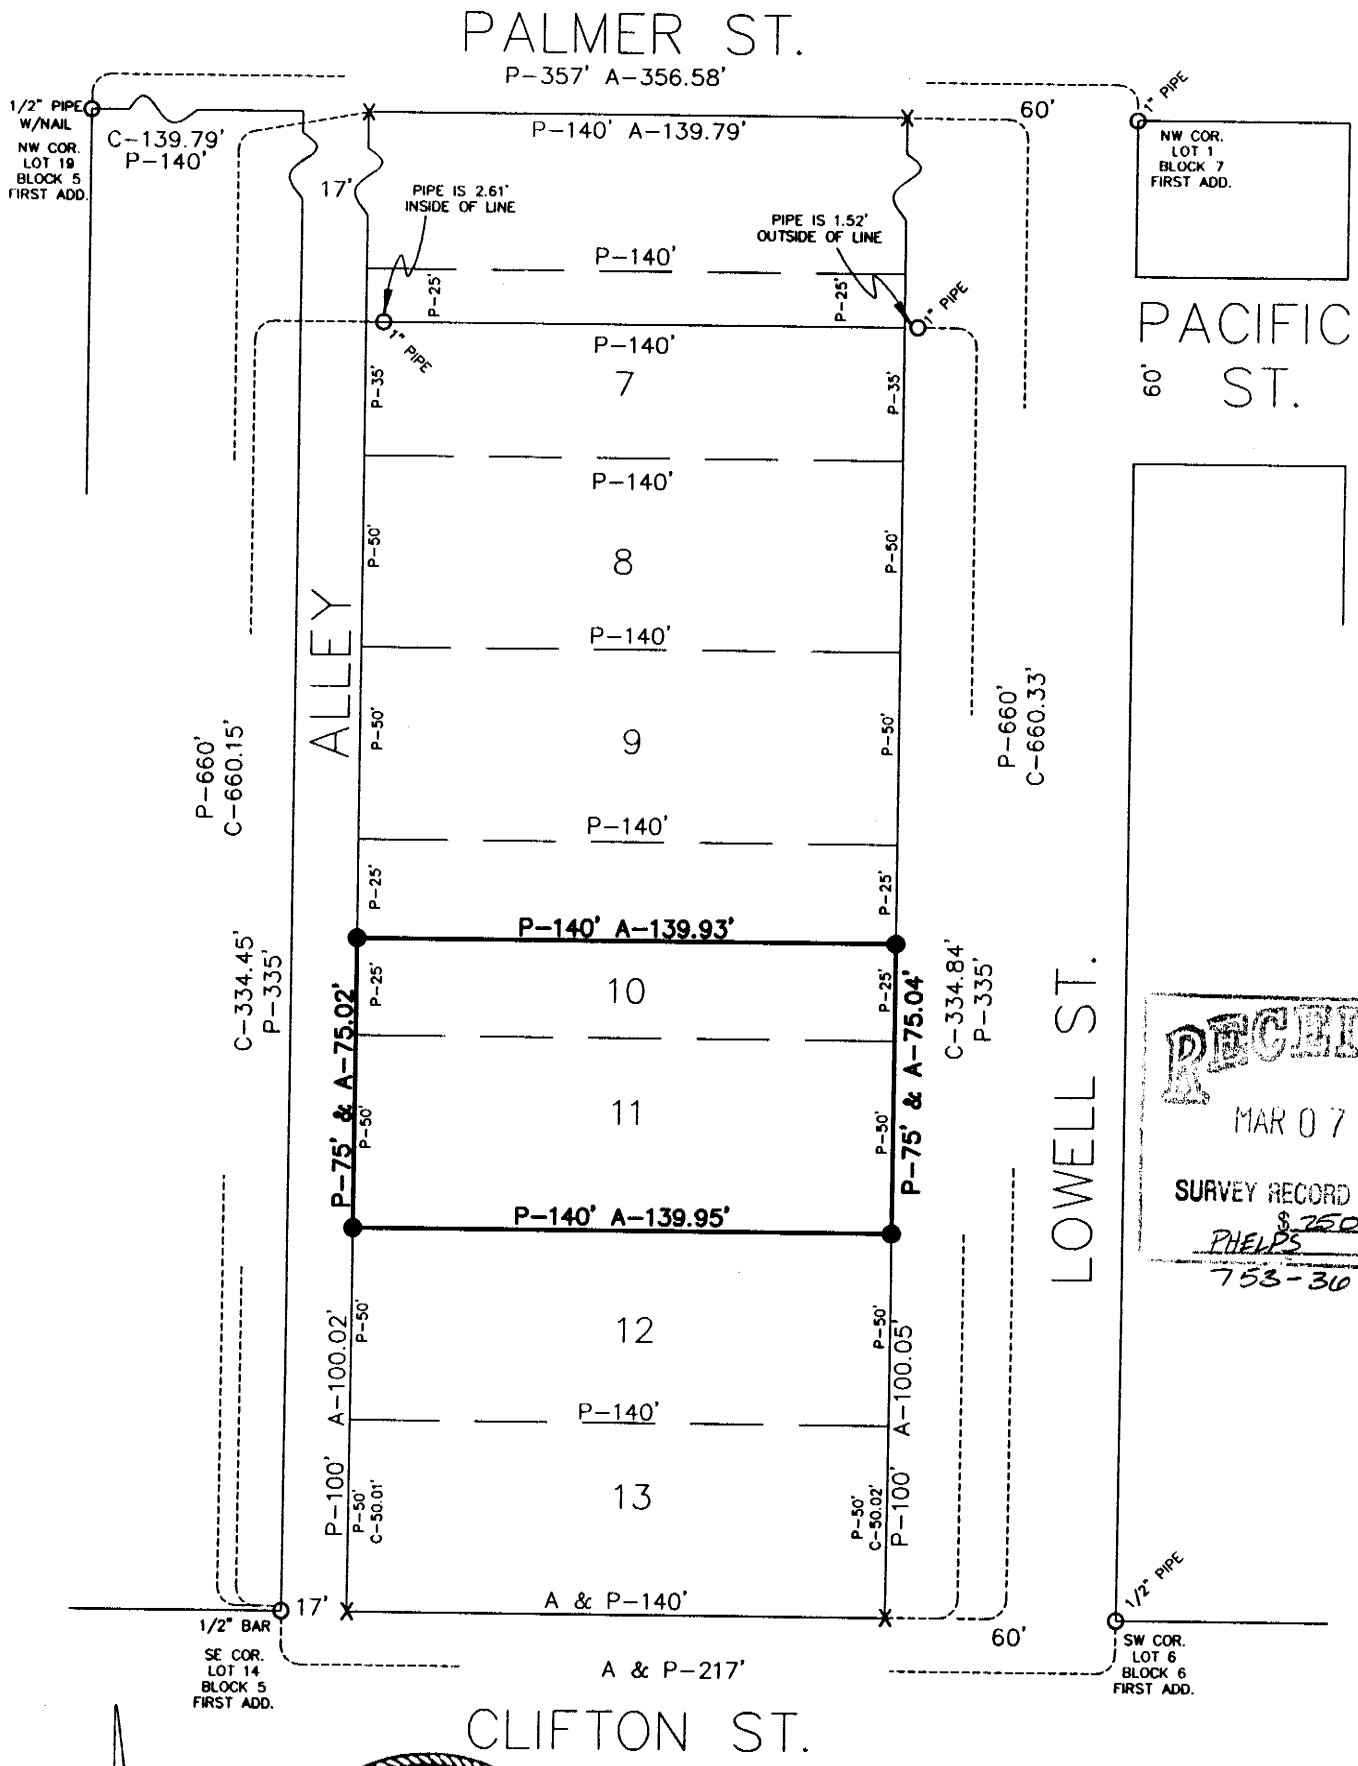

RECEIVED
MAR 07 2006
SURVEY RECORD REPOSITORY
$250
PHELPS County
753-365

SCALE: 1" = 50'

LEGEND

- o FOUND MONUMENT
- ● SET 1/2" X 24" REBAR W/ PLASTIC CAP STAMPED R.L.S. 546
- X CALCULATED POINT
- A ACTUAL DISTANCE
- P PLATTED DISTANCE
- C CALCULATED DISTANCE

NEBRASKA REGISTERED LS-546 LAND SURVEYOR BRIAN L. LANGENBERG

SURVEYOR'S CERTIFICATE

I do hereby certify that, under my personal supervision, this plat was prepared from an actual survey completed this 6th day of Dec., 2005, and is correct to the best of my knowledge.

Brian L. Langenberg

Brian L. Langenberg, Registered Land Surveyor
Nebraska Reg. No. 546

TEC TACCE ENGINEERING CONSULTANTS, INC.

LEONARD MATEJKA 2702-001