NEMAHA VALLEY ENGINEERING 1311 19TH STREET AUBURN, NE 68305 402-274-2600 OFFICE 402-274-2617 FAX	N.V.E.	
JOB NO: NVE060110 LOCATION: AUBURN , NE. AL ARMSTRONG	DRAWN BY: BT	CHECKED BY: TC
	SCALE: 1" = 100'	
	DATE: OCTOBER 26, 2006	
	JOB NUMBER	SHEET: 1 of 1
DESCRIPTION: LOT 7–13, E. 1/2 VAC. ALLEY BLK 37, CALVERT'S ADD.	060110	

SURVEY RECORD

Lots 7, 8, 9, 10, 11, 12, and 13, Block Thirty–seven (37), Calvert's Addition to the City of Auburn, Nemaha County, Nebraska, and the East Half (E. ½) of the vacated alley adjoining said lots. As recorded in the Nemaha County Records, Deed book 110, Page 58. Subject to easements and restrictions of record.

LAND SURVEYOR'S CERTIFICATE

THIS IS TO CERTIFY THAT THIS SURVEY WAS DONE BY THE UNDERSIGNED, THAT THE SURVEY WAS DONE ON THE GROUND IN ACCORDANCE WITH THE MOST RECENT MINIMUM STANDARDS FOR PROPERTY BOUNDARY SURVEYS, AS SET FORTH BY THE NEBRASKA STATE BOARD OF EXAMINERS FOR REGISTERED LAND SURVEYORS AND THAT THE ACCURACY SPECIFICATION AND POSITION TOLERANCE ARE IN ACCORDANCE WITH RURAL AREA SURVEYS.

DATE: 10-26-06

THOMAS B. CATLETT LS – 502

NEBRASKA REGISTERED LS–502 LAND SURVEYOR THOMAS B. CATLETT

RECEIVED
DEC 12 2006
SURVEY RECORD REPOSITORY
Nemaha $ 250 County
792-045

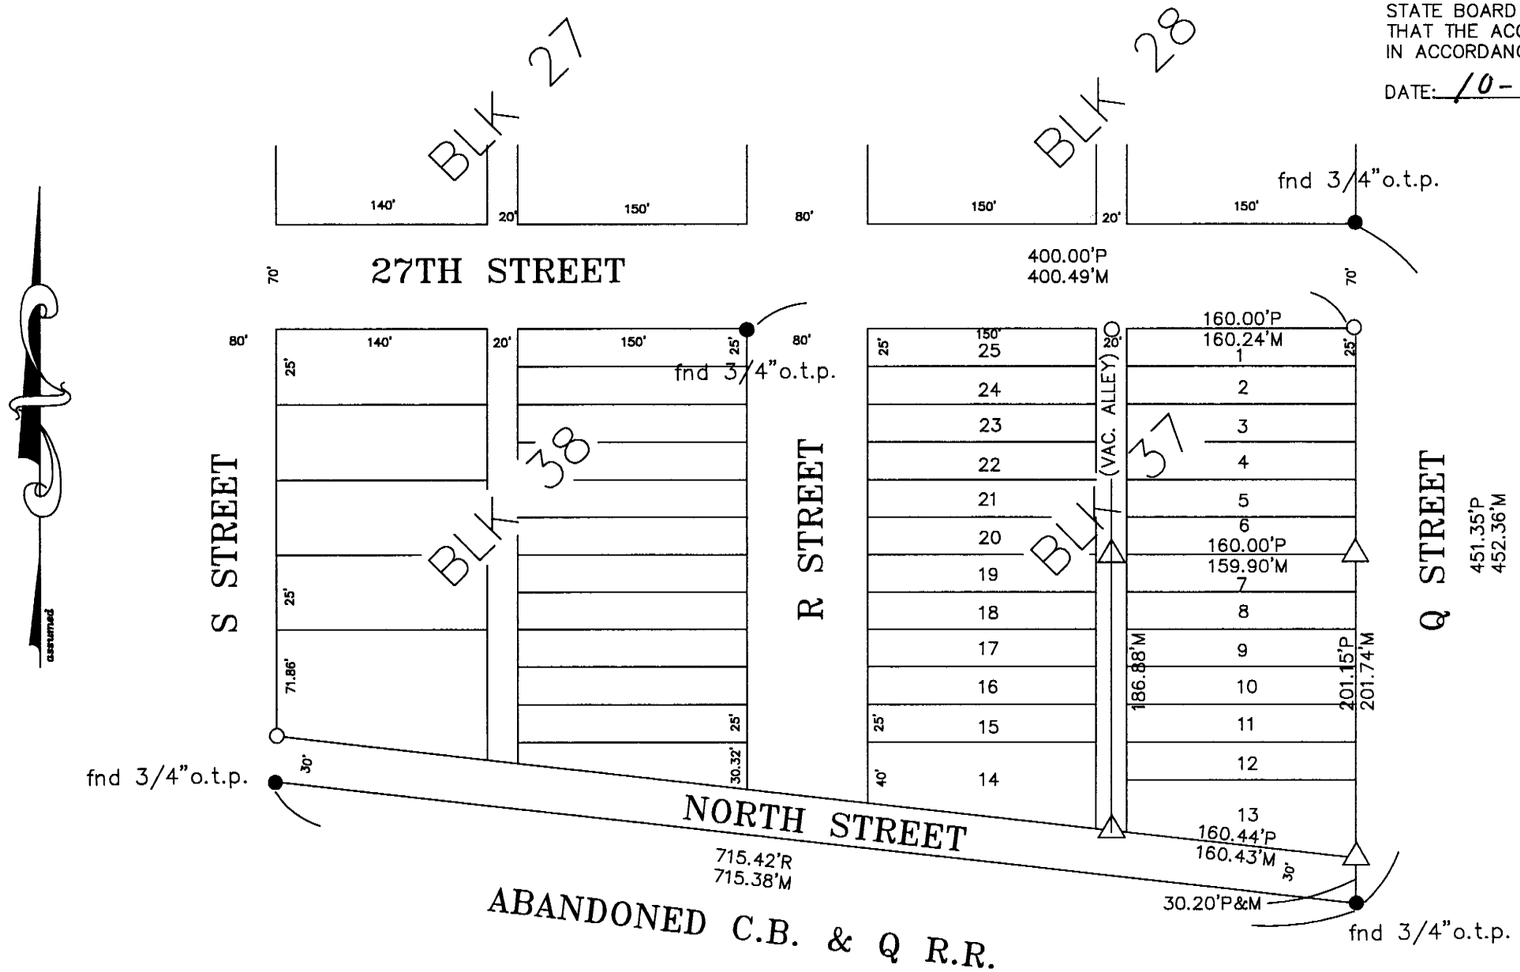

LEGEND

△ – SET 5/8" CAPPED REBAR
● – FOUND SURVEY POINT AS INDICATED
○ – CALCULATED SURVEY POINT AS INDICATED
C.T.P. – CRIMPED TOP PIPE
O.T.P. – OPEN TOP PIPE
S.D.H. – STAR DRILL HOLE
"X" – CHISLED "X" IN CONCRETE
P – PLAT DISTANCE
M – MEASURED DISTANCE
R – RECORDED DISTANCE
C – CALCULATED DISTANCE
RAD – RADIUS OF CURVE