LAND SURVEYOR'S CERTIFICATE

I hereby certify that this plat, map, survey or report was made by me or under my direct supervision and that I am a duly Registered Land Surveyor under the laws of the State of Nebraska.

LEGAL DESCRIPTION:

SEE ATTACHED SHEET FOR COMPLETE LEGAL DESCRIPTION.

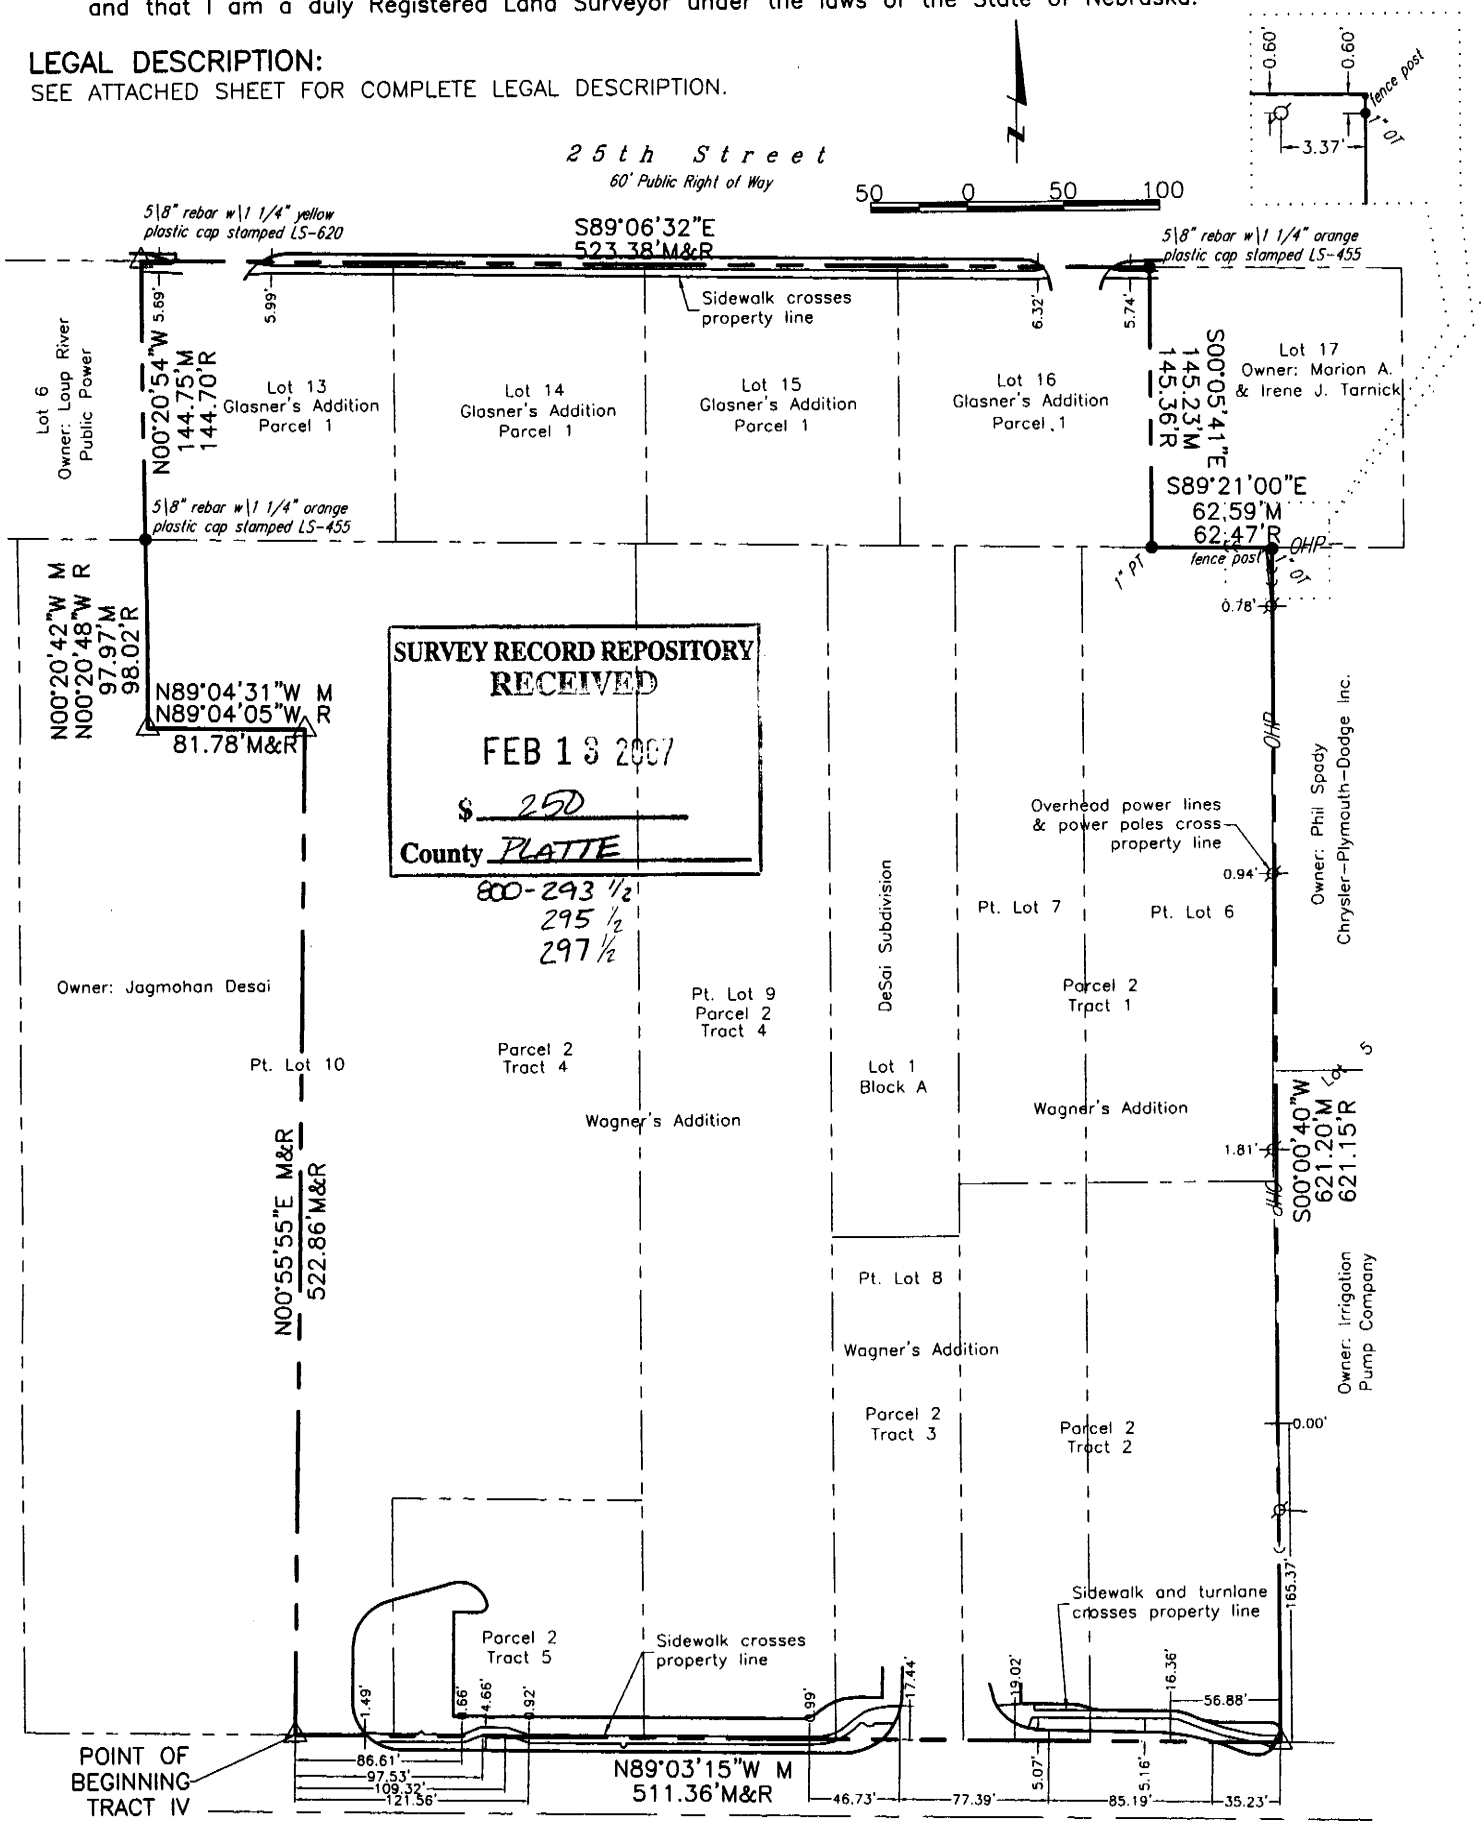

LEGEND

— — —	PROPERTY LINE	M	MEASURED DIMENSIONS
—OHP—	OVERHEAD POWER	P	PLAT DIMENSIONS
△	CORNERS SET (STAR DRILL HOLE W/CHISELED "X") UNLESS NOTED	R	RECORD DIMENSIONS
		OT	OPEN TOP PIPE
		RB	REBAR
	CORNERS REESTABLISHED FROM DATA AS PROVIDED BY THOMAS A. TREMEL, LS #455	●	CORNERS FOUND
		ø	POWER POLE

REGISTERED LAND SURVEYOR
WARREN R. HEADLEE
LS-620
STATE OF NEBRASKA

(Signature of Land Surveyor) Warren R Headlee

SHEET 1 OF 2

Lamp, Rynearson & Associates, Inc.
WWW.LRA-INC.COM
14710 West Dodge Road, Suite 100
Omaha, Nebraska 68154-2027
(Ph) 402.496.2498
(Fax) 402.496.2730

drawn by: MJW
surveyor: WRH
job number-tasks: 03015.10-415
date: SEPTEMBER 11, 2006
book: 03015 #3 page: 19
file name: 0315-10T001CERT.DWG