JOB NO. 06–146

A FINAL REPLAT

OF LOTS 26A, 28A, 29A AND 30A OF K-1 CABIN AREA LOCATED IN SECTION 4, T.14 N., R.38 W. OF THE 6TH P.M., KEITH COUNTY, NEBRASKA

N
W E
S

SCALE 1" = 40'

LEGEND

- ○ FOUND MONUMENT
- ● SET MONUMENT 1/2" REBAR W/ PLASTIC CAP STAMPED R.L.S. 554
- P– PLATTED DISTANCE
- A– ACTUAL DISTANCE
- X– TEMPORARY POINT

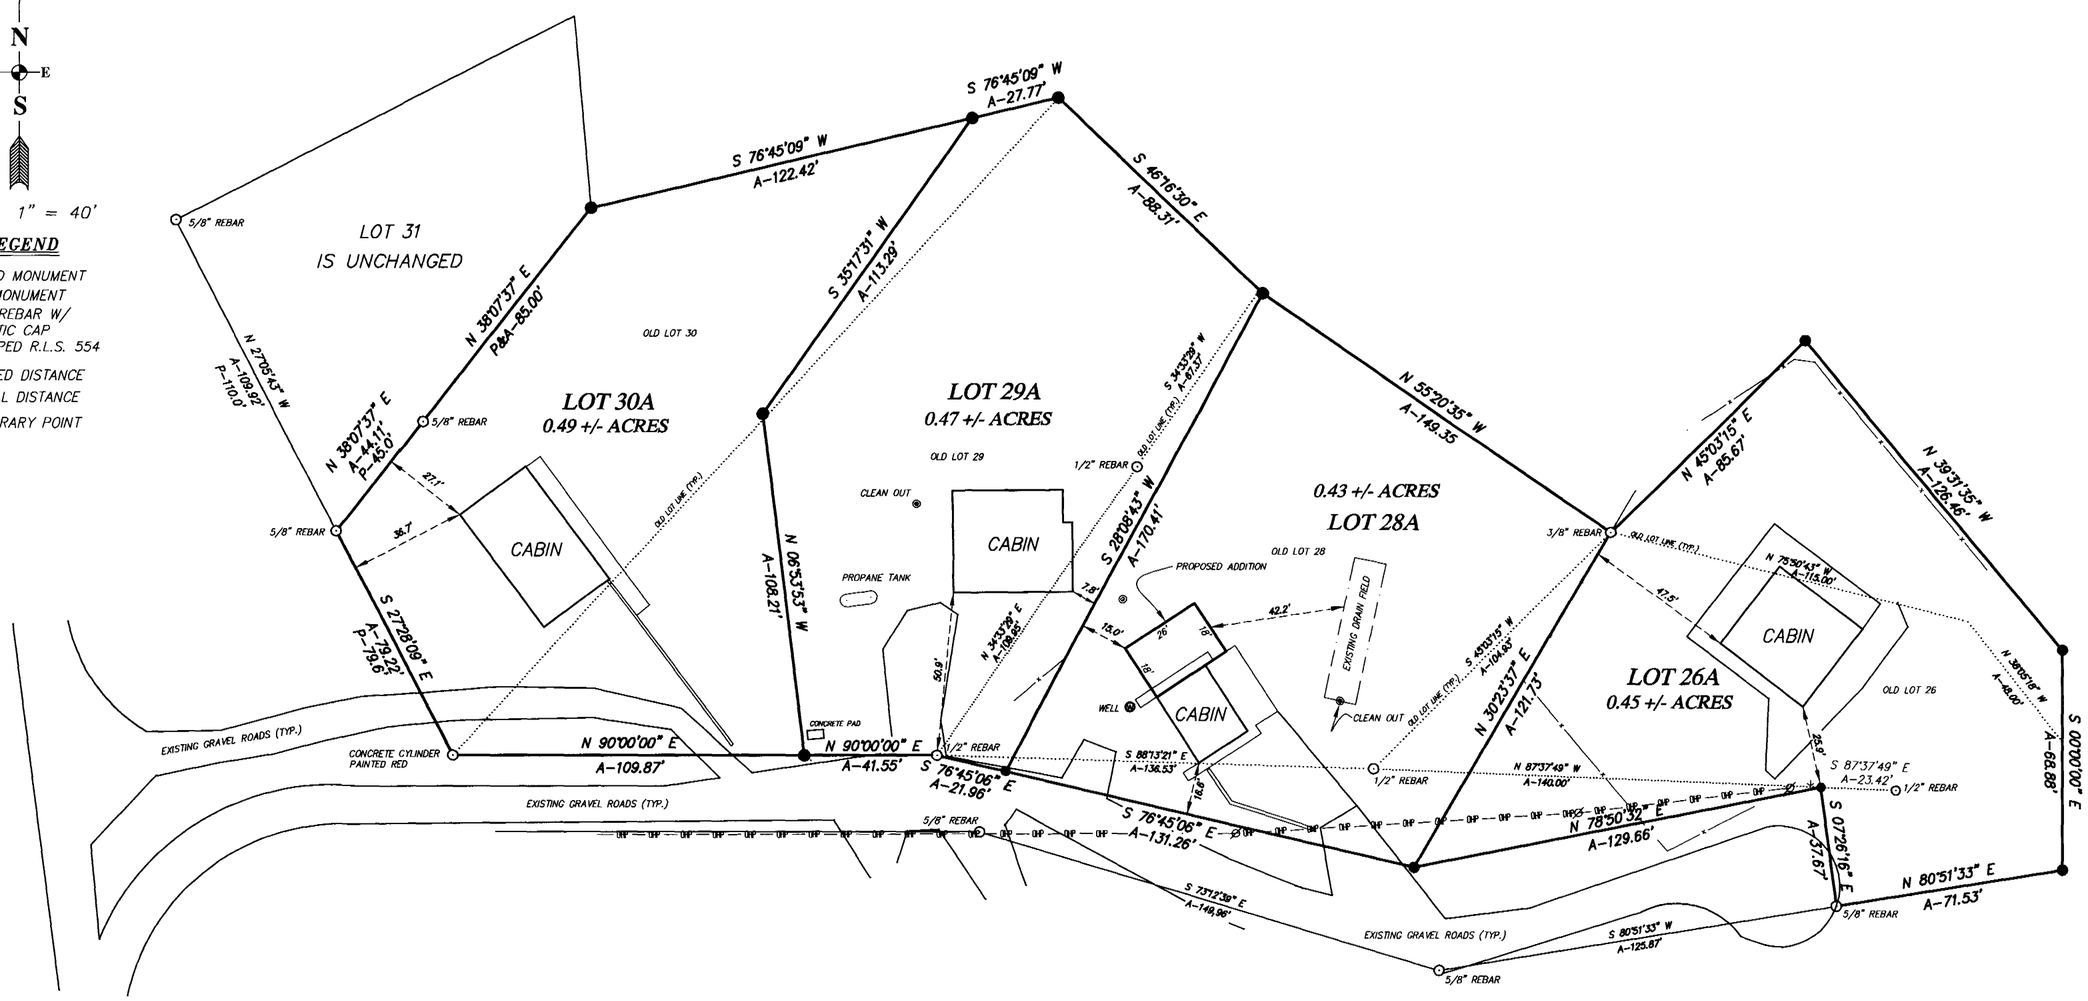

SURVEY RECORD REPOSITORY
RECEIVED
MAR 12 2007
$ 5
County KEITH
804-441 1/2

NEBRASKA REGISTERED LS-554 LAND SURVEYOR RYAN E. DICKINSON

SURVEYOR'S CERTIFICATE

I do hereby certify that, under my personal supervision, this plat was prepared from an actual survey completed this 4th day of December, 2006, and is correct to the best of my knowledge.

Ryan E. Dickinson, Registered Land Surveyor
Nebraska Reg. No. 554

DICKINSON LAND SURVEYORS, INC.
NEBRASKA AND COLORADO CERTIFIED
106 WEST 1st STREET, OGALLALA, NEBRASKA 69153
OFFICE: 308-284-8440 www.dickinsonlandsurveyors.com