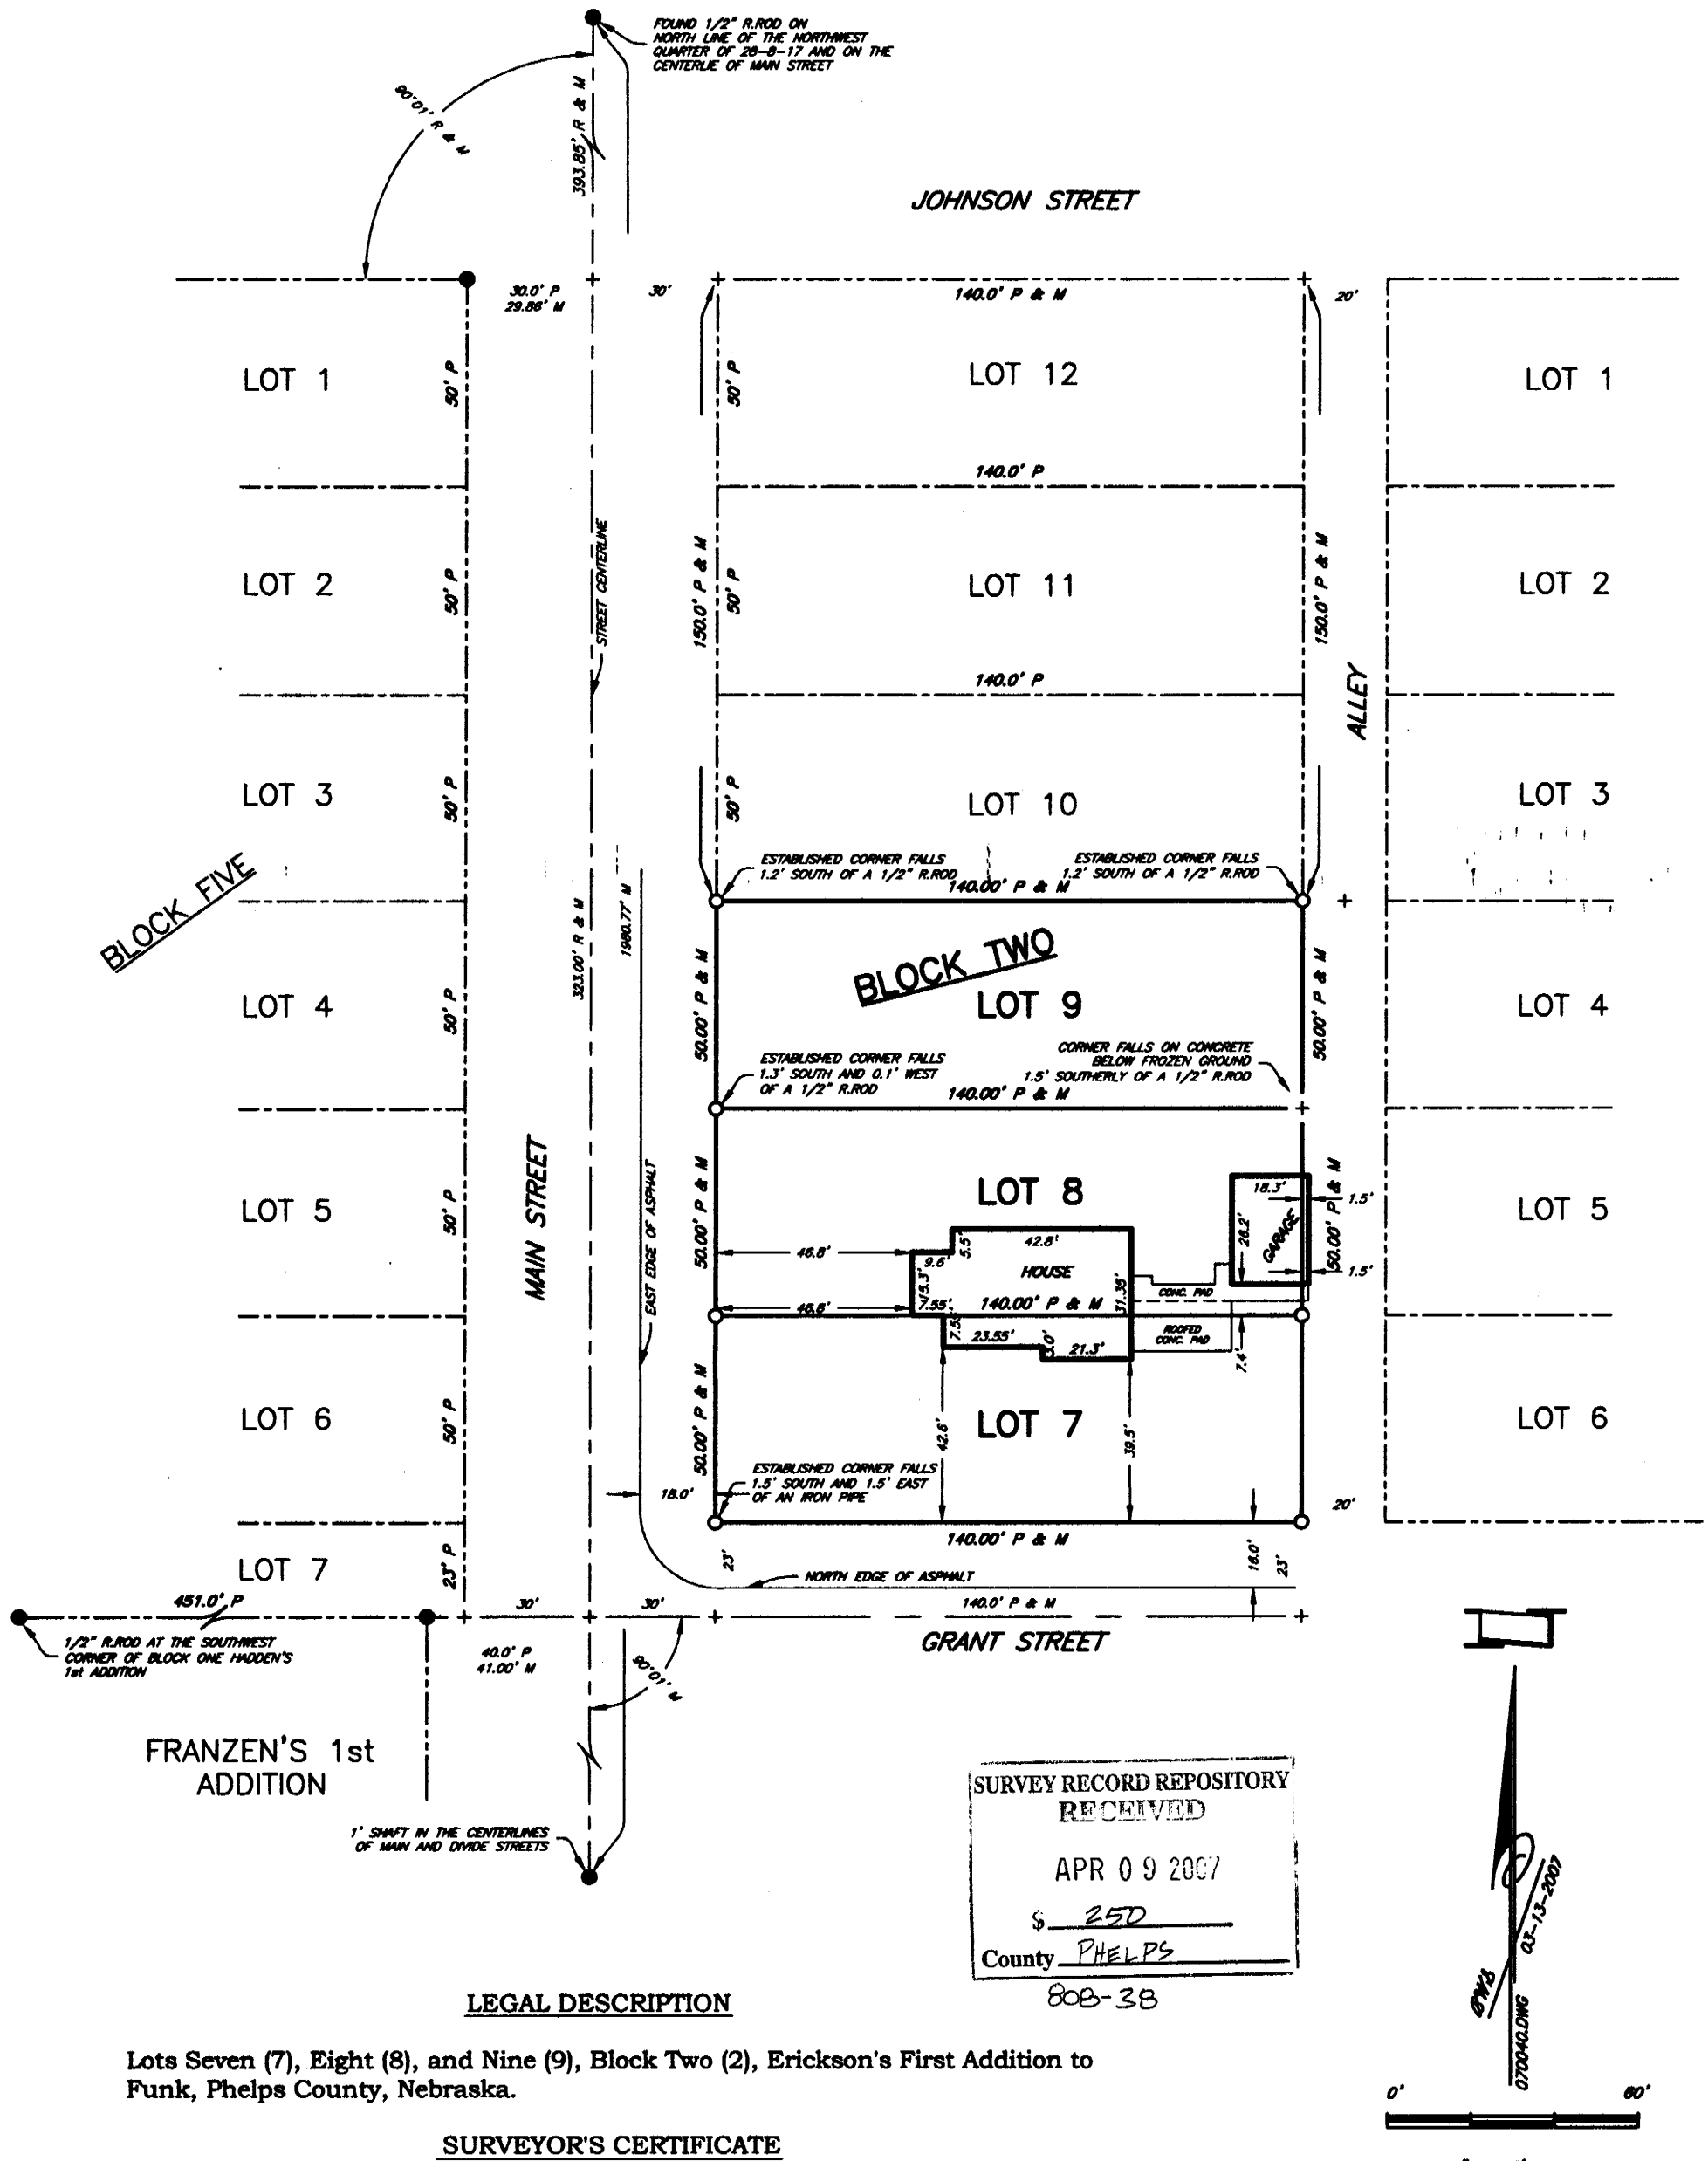

SURVEY RECORD REPOSITORY
RECEIVED
APR 09 2007
$ 250
County PHELPS
808-38

LEGAL DESCRIPTION

Lots Seven (7), Eight (8), and Nine (9), Block Two (2), Erickson's First Addition to Funk, Phelps County, Nebraska.

SURVEYOR'S CERTIFICATE

Surveyed by Buffalo Surveying Corporation, February 26, 2007, as shown on the above plat, Rick S. Garvue Nebr. Reg. L.S. No. 591, Party Chief, and the buildings and other improvements are located in relationship to the exterior lines of the above described tract as shown on the above plat, and all information shown on the above plat is true and correct to the best of my knowledge and belief.

(S E A L)

NEBRASKA REGISTERED LS-492 LAND SURVEYOR MITCHELL W. HUMPHREY

BUFFALO SURVEYING CORPORATION

Mitchell W. Humphrey, President
Nebr. Registered Land Surveyor No. 492

BUFFALO SURVEYING CORPORATION
Kearney, Nebr. 68848
P.O. Box 905 (308) 237-3785