A SURVEY PLAT OF THE NORTH 67.3 FEET OF LOT 2, BLOCK 17, FIRST ADDITION TO THE VILLAGE OF CEDAR RAPIDS, BOONE COUNTY, NEBRASKA

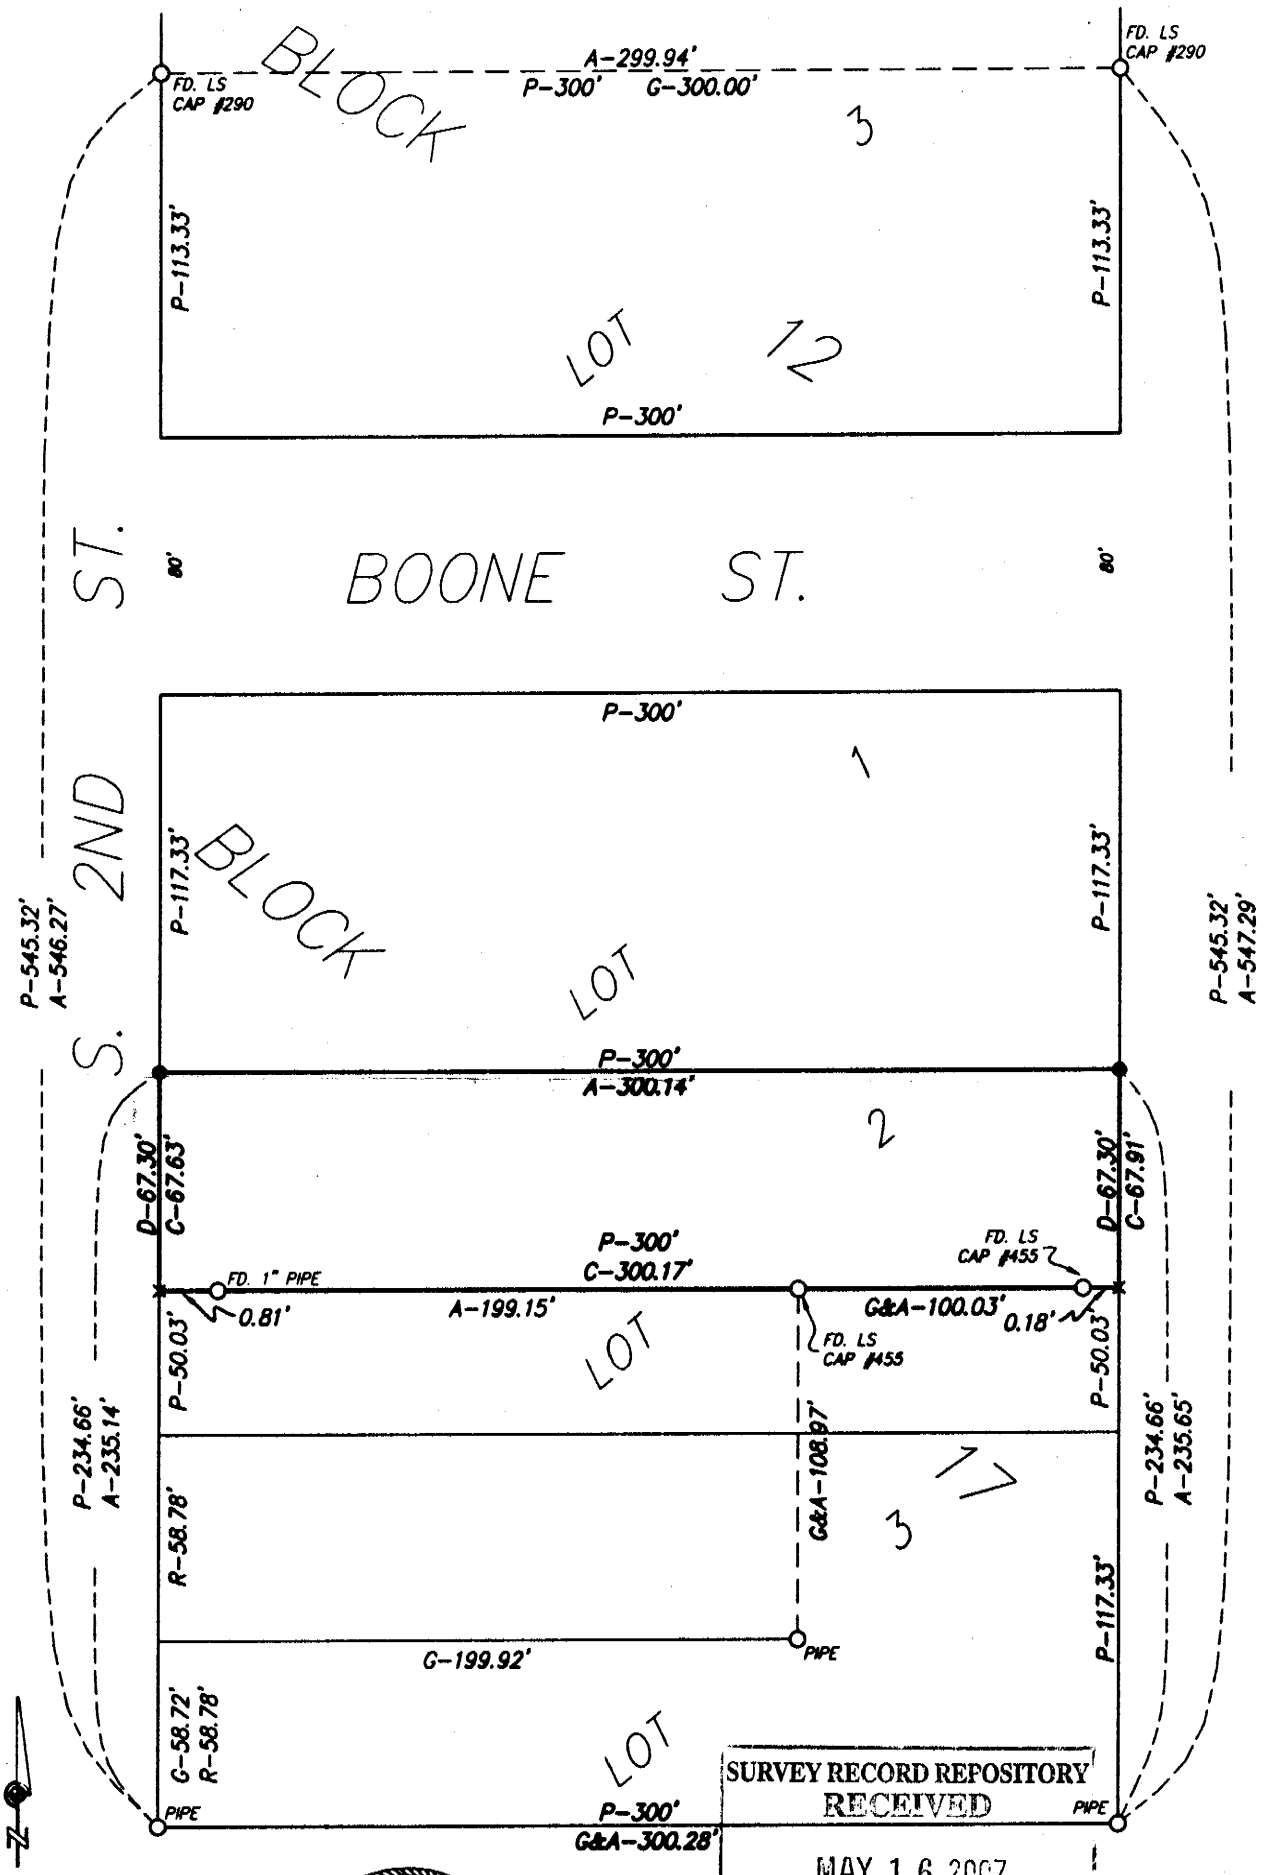

SCALE: 1" = 60'

LEGEND

- ○ FOUND PROPERTY CORNER
- ● SET 1/2"x24" REBAR W/PLASTIC CAP STAMPED R.L.S. 546
- A ACTUAL DISTANCE
- P PLATTED DISTANCE (1st ADD.)
- G LEROY G. GERRARD LS 290 JUNE 12, 2003
- R RECORDED DISTANCE

NEBRASKA REGISTERED LS-546 LAND SURVEYOR BRIAN L. LANGENBERG

SURVEY RECORD REPOSITORY
RECEIVED
MAY 16 2007
$ 250
County BOONE
813-316

SURVEYOR'S CERTIFICATE

I do hereby certify that, under my personal supervision, this plat was prepared from an actual survey completed this 21st day of March, 2007, and is correct to the best of my knowledge.

Brian L. Langenberg

Brian L. Langenberg, Registered Land Surveyor
Nebraska Reg. No. 546

TAGGE ENGINEERING CONSULTANTS, INC.

OK REAL ESTATE 2825-001