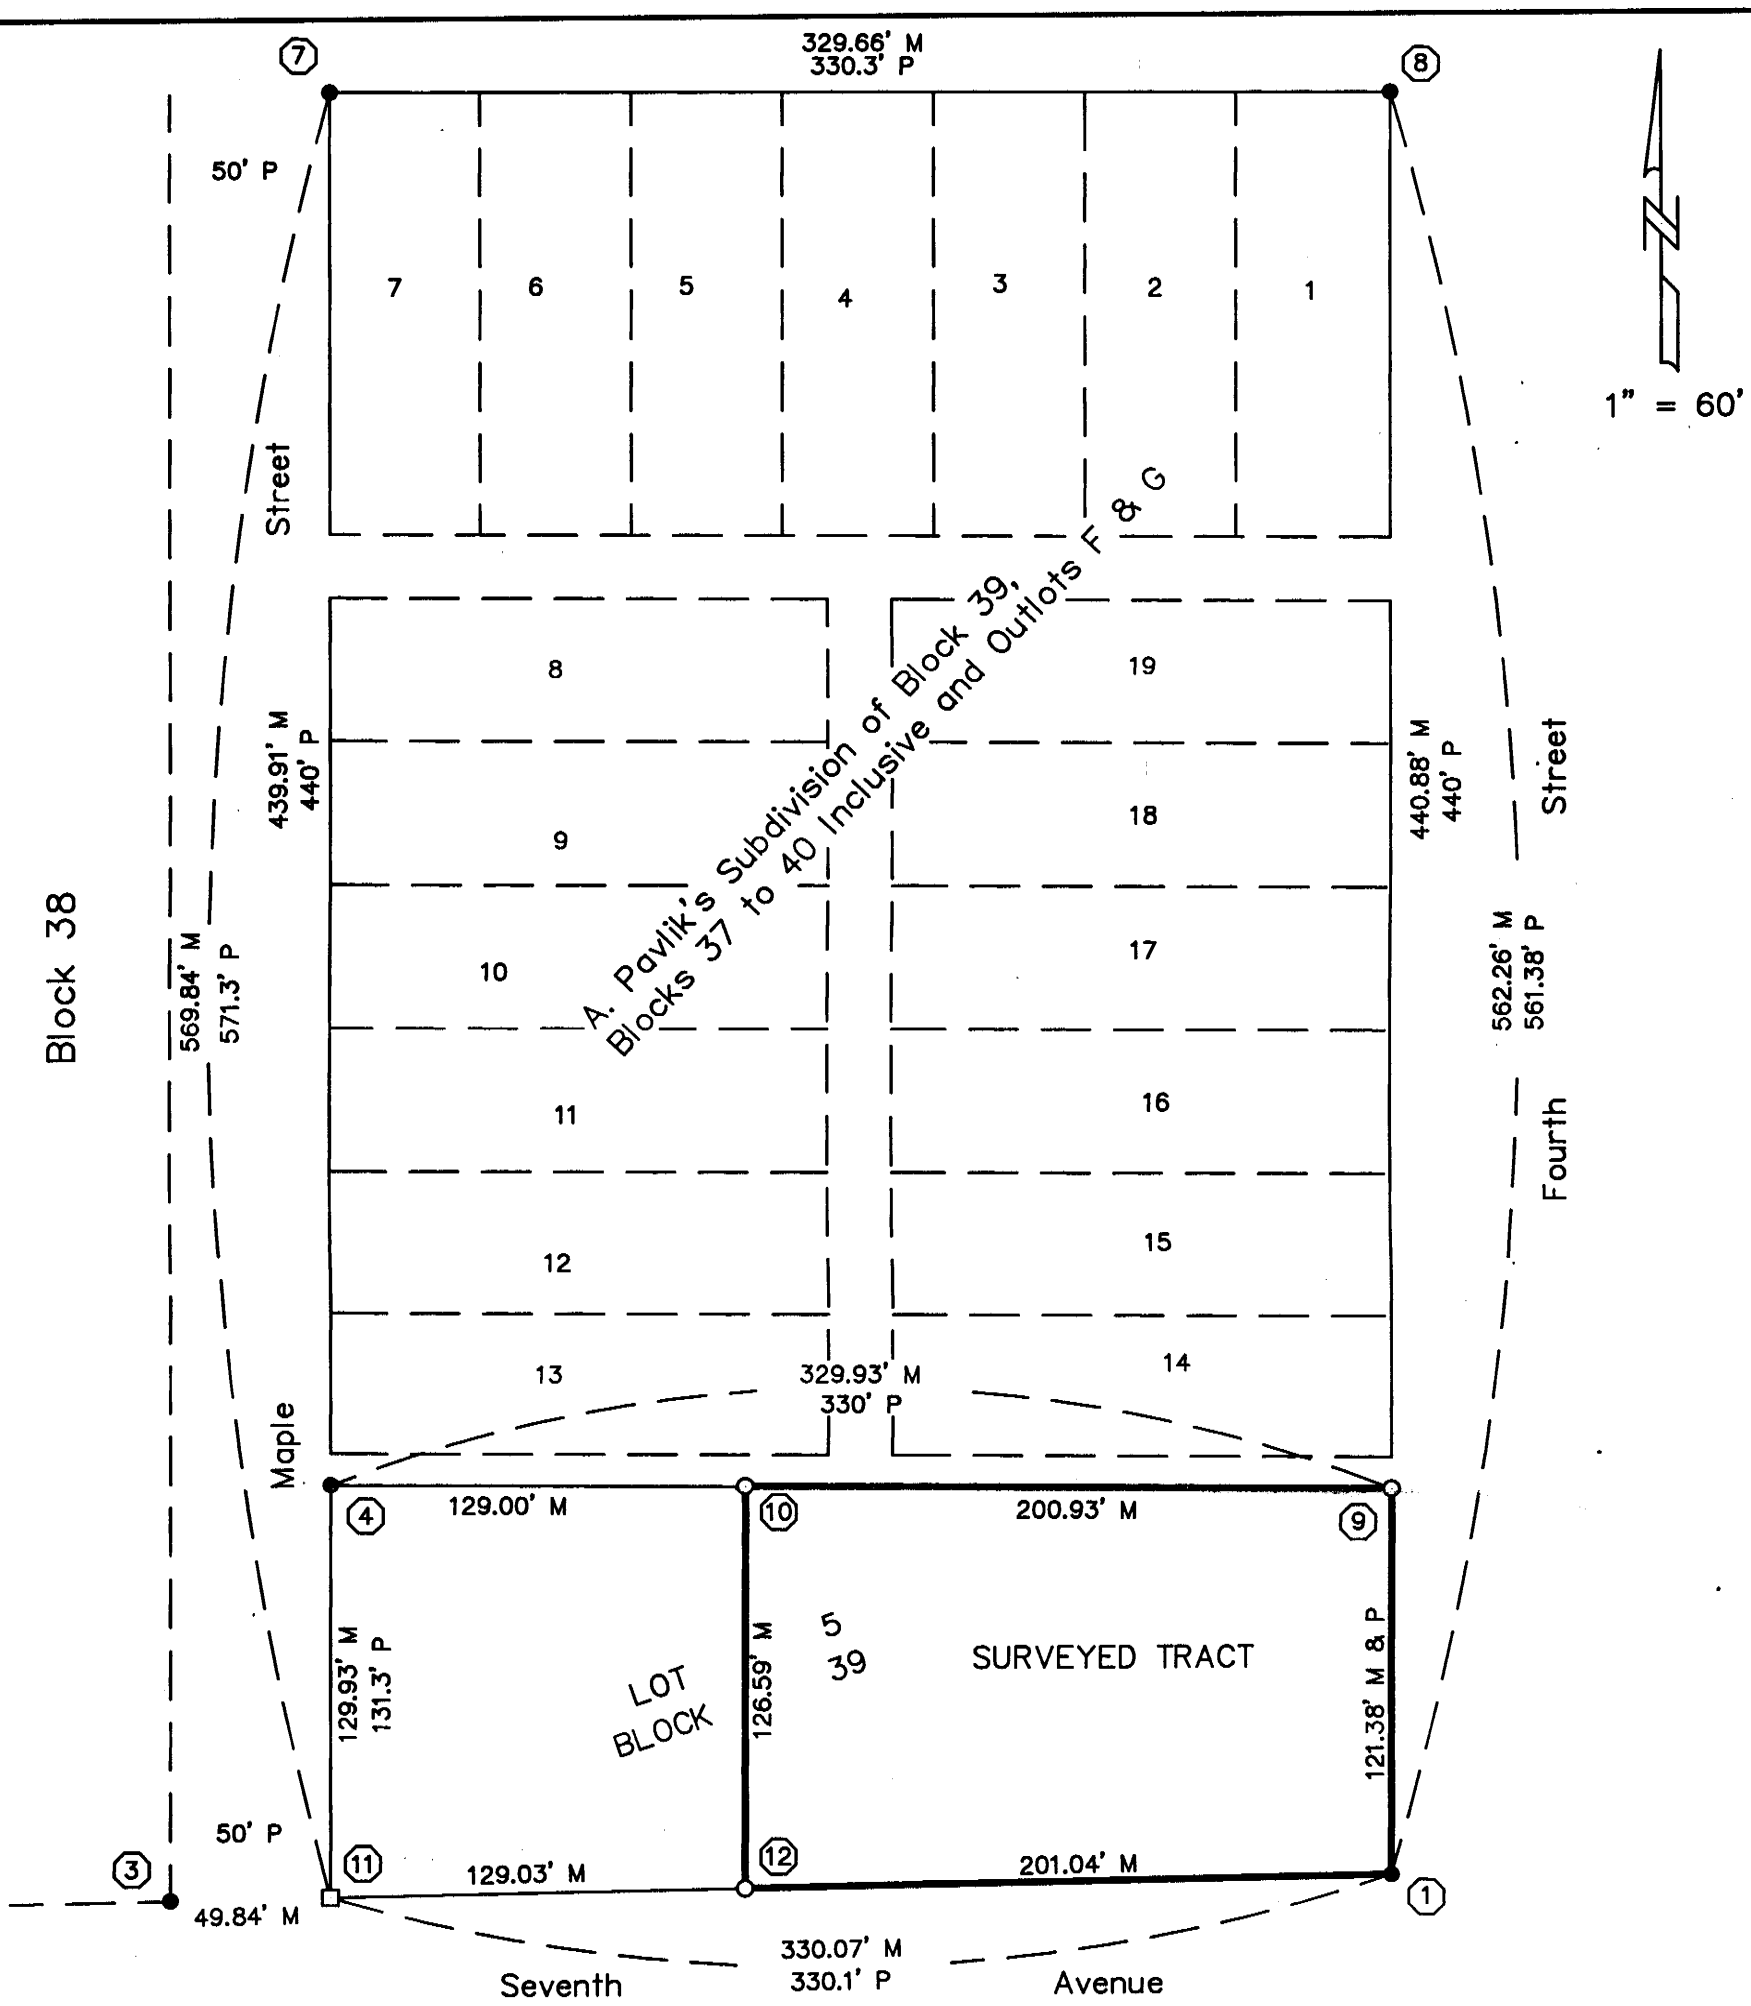

LEGEND

- ● – Found Monument (see field notes)
- ○ – Set Monument (see field notes)
- □ – Temporary Point (see field notes)
- M – Measured this survey
- P – Plat Distance

SURVEYOR'S CERTIFICATE

I, Steven L. Rasmussen, a registered surveyor of the State of Nebraska, hereby certify that this survey was made by me or under my direct supervision on April 16th, 2007; that all dimensions are in feet and are correct to the best of my knowledge and belief.

Steven L. Rasmussen, Nebraska L.S. #624
Rasmussen Land Surveying, LLC

NEBRASKA REGISTERED LS-624 LAND SURVEYOR STEVEN L. RASMUSSEN

SURVEY RECORD REPOSITORY
RECEIVED
JUL 03 2007
$ 250
County KNOX
820-048

FIELD NOTES

Points #1 & #8 – Found ¾" Iron Pipe as recorded by Donald J. Juracek, plat of survey dated 04/1966.

Point #3 – Found ⅝" Rebar as recorded by LaVern F. Schroeder, LS #312, plat of survey dated 05/30/1980.

Point #4 – Found ¾" Iron Pipe

Point #7 – Found 1 ¼" Iron Pipe.

Points #9, #10 & #12 – Set ⅝" X 30" Rebar with stamped plastic cap.

Point #11 – Temporary Computed Point by intersecting line 7 to 4 with line 1 to 3.

Date 04/30/07	Drawn By DEH
Project # HR1017	
Scale 1"= 60'	
Field Book 09	
File Name HERGERT.DWG	
Revision	
Revision	
Sheet 1 of 1	

This plat was prepared at the request of Loren Hergert, Verdigre, Nebraska.

Rasmussen Land Surveying, LLC
85774 US Highway 281 O'Neill, Nebraska 68763
Phone/Fax (402) 482-5851

LOT 5 EXCEPT THE WEST 129 FEET IN BLOCK 39 OF BLOCKS 37 TO 40 INCLUSIVE AND OUTLOTS F & G OF THE TOWN OF VERDIGRE, KNOX COUNTY, NEBRASKA.

LEGAL SURVEY