JOB NO. 07-141

A SURVEY PLAT OF LOT 21, K-1 CABIN AREA LOCATED IN SECTION 9, T.14 N., R.38 W. OF THE 6th P.M., KEITH COUNTY, NEBRASKA

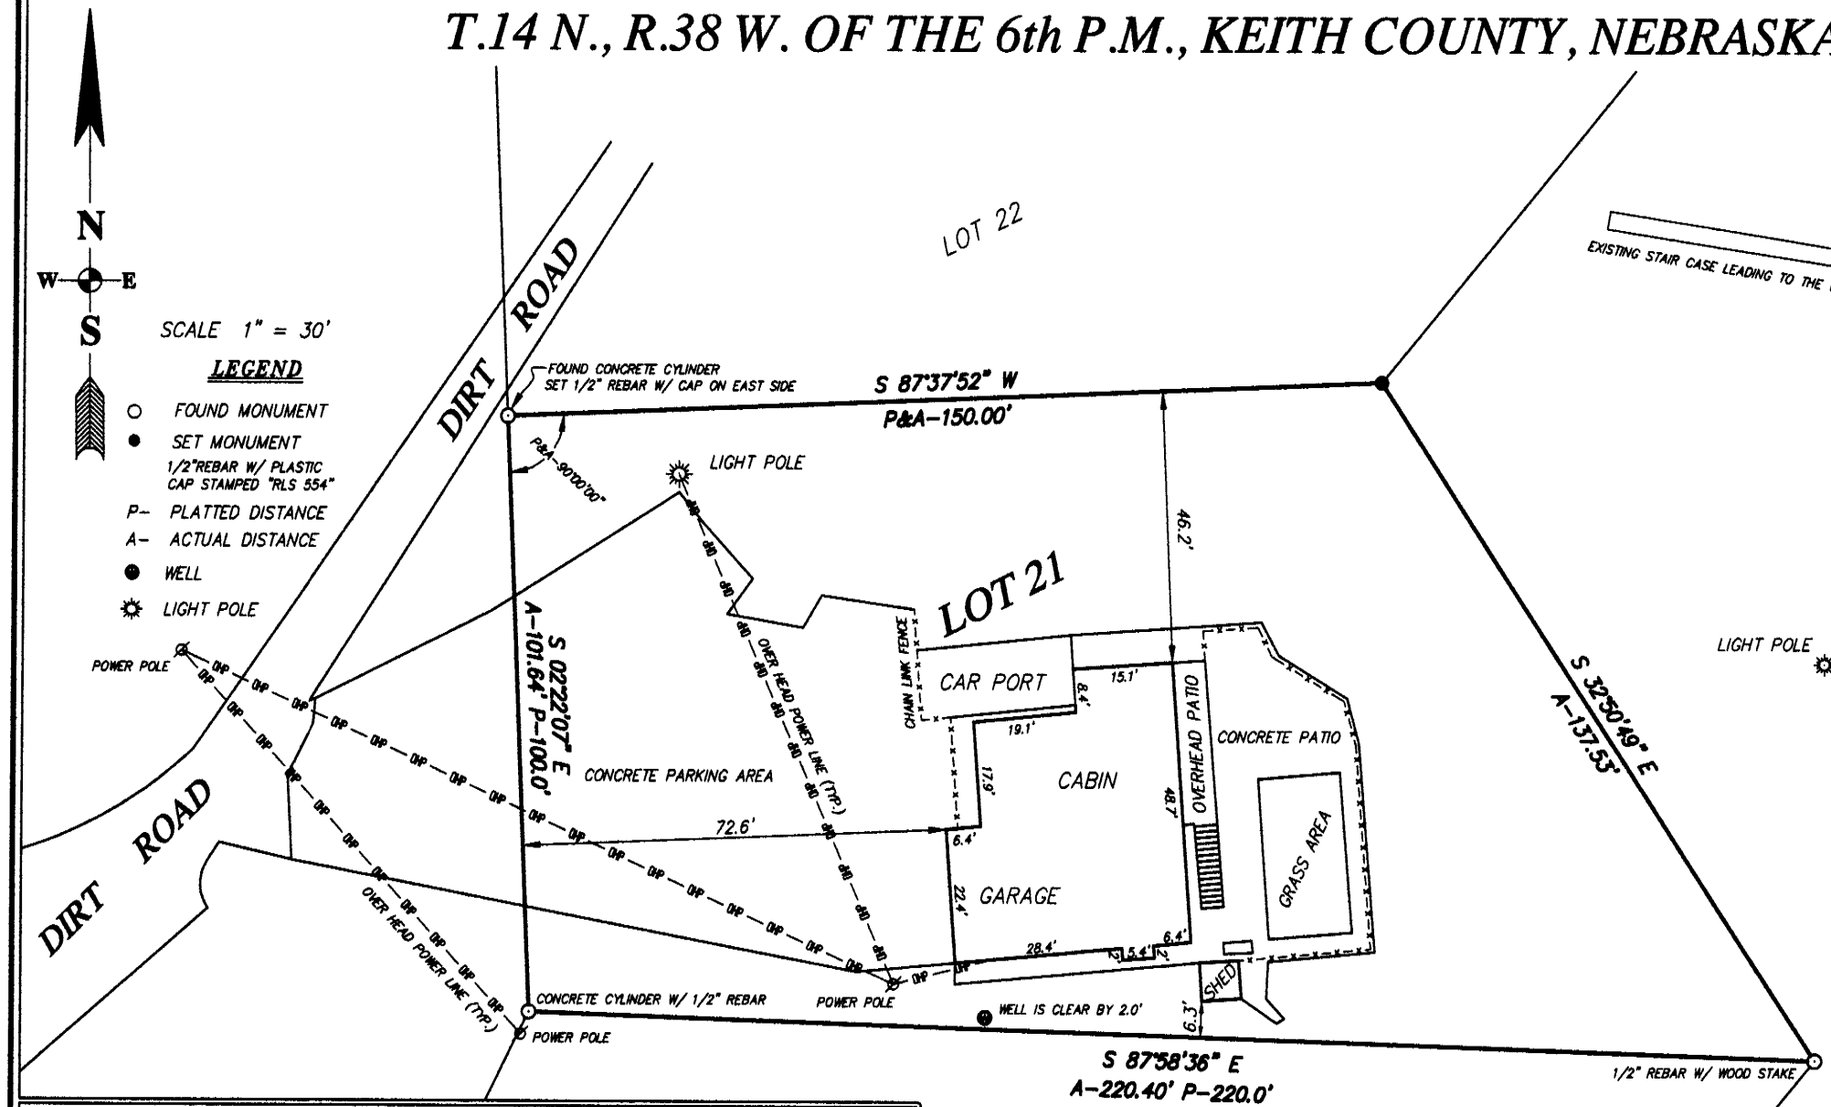

SURVEY RECORD REPOSITORY
RECEIVED
AUG 22 2007
$ 250
County KEITH
827-861

NEBRASKA REGISTERED LS-554 LAND SURVEYOR RYAN E. DICKINSON

SURVEYOR'S CERTIFICATE

I do hereby certify that, under my personal supervision, this plat was prepared from an actual survey completed this 9th day of August, 2007, and is correct to the best of my knowledge.

Ryan E. Dickinson, Registered Land Surveyor
Nebraska Reg. No. 554

DICKINSON LAND SURVEYORS, INC.
NEBRASKA AND COLORADO CERTIFIED
106 WEST 1st STREET, OGALLALA, NEBRASKA 69153
OFFICE: 308-284-8440 www.dickinsonlandsurveyors.com