A SURVEY AND BUILDING LOCATIONS PLAT ON THE EAST 71 FEET OF THE SOUTH 99 FEET OF THE S.W. 1/4 OF BLOCK 28, HOWE & NIXON 2nd ADDITION TO AUBURN, NEMAHA COUNTY, NEBRASKA

OTOE COUNTY TITLE
(BENNETT)
430-316

SURVEY RECORD REPOSITORY
RECEIVED
OCT 19 2007
$ 250
County NEMAHA
835-408

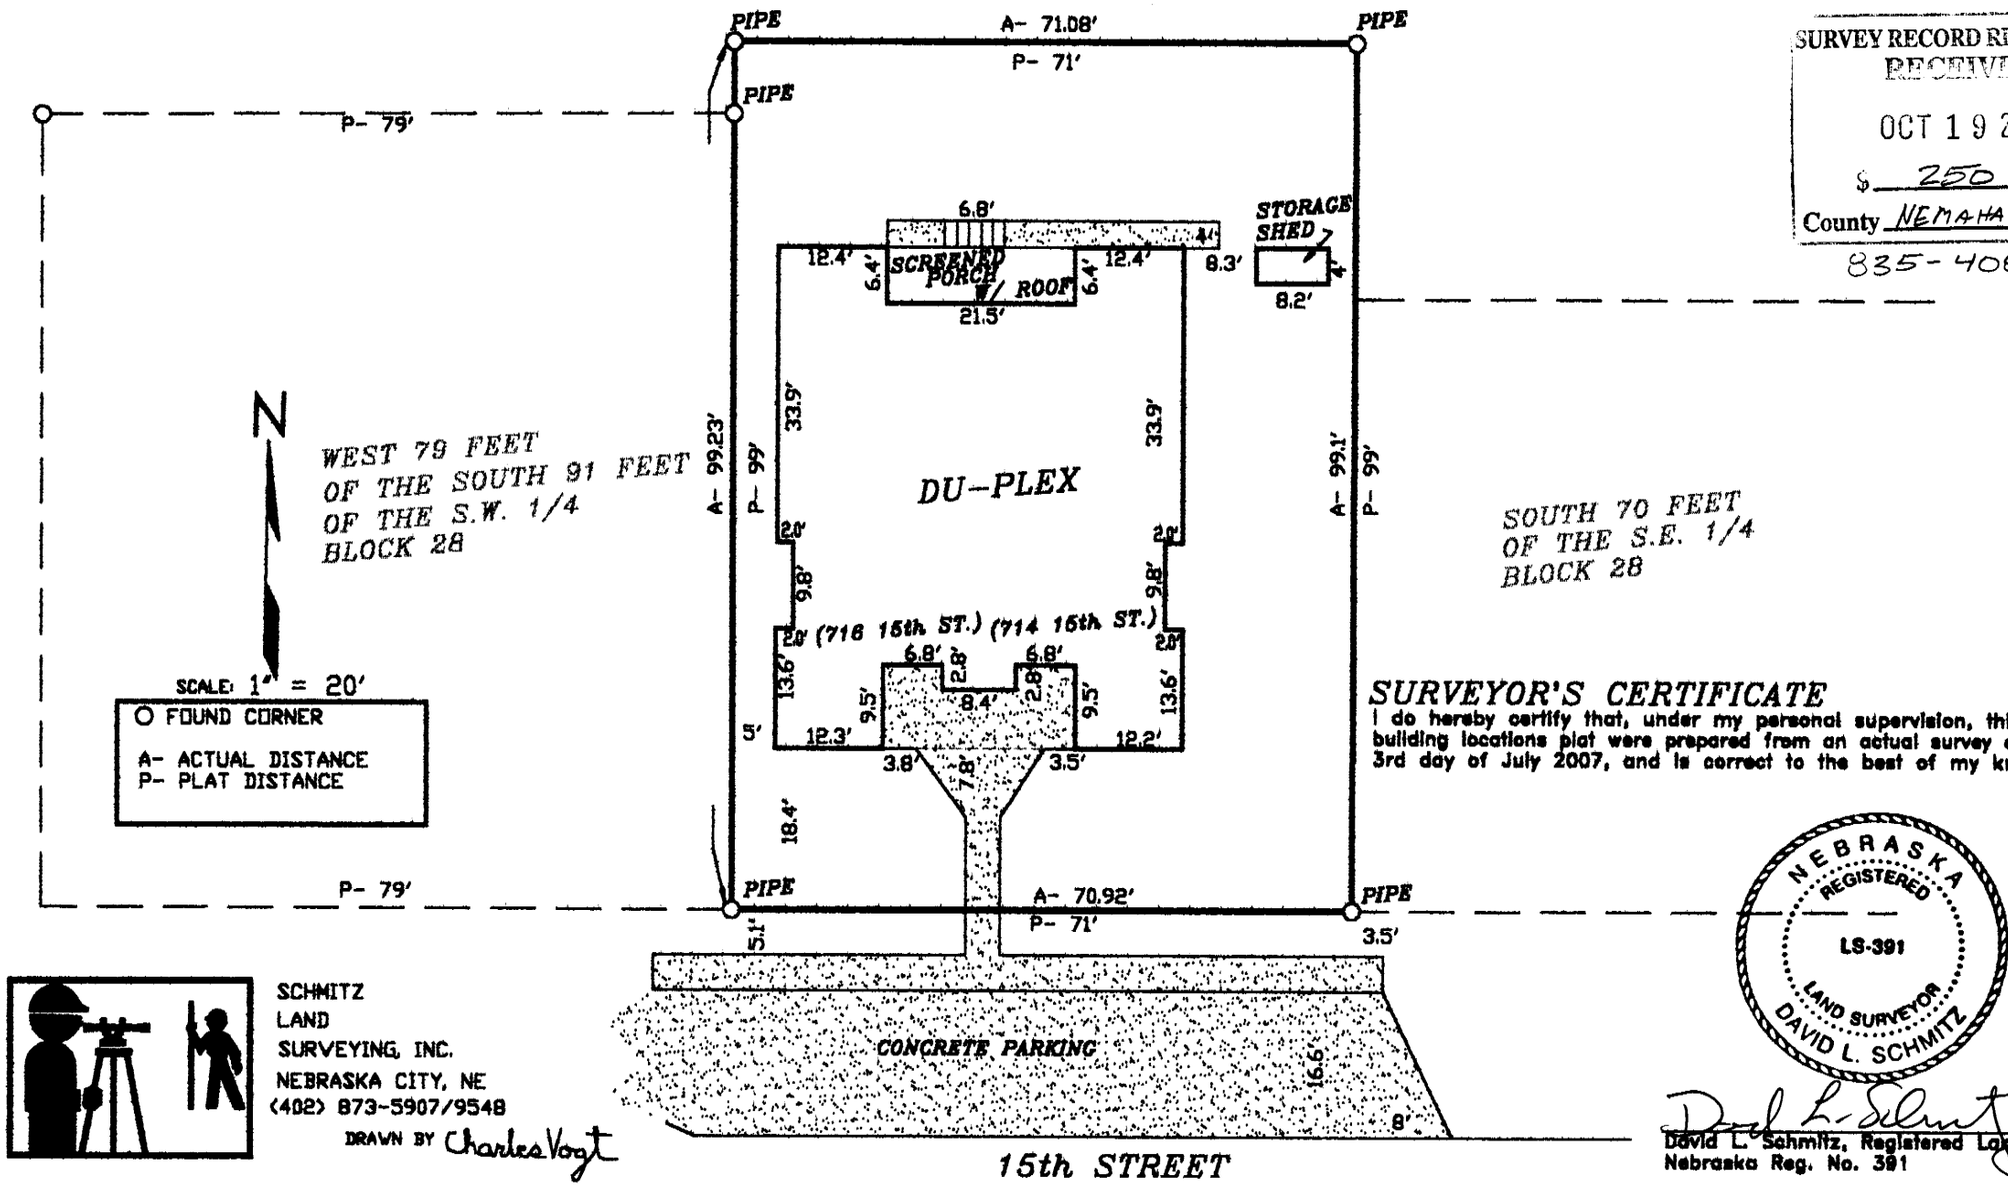

SURVEYOR'S CERTIFICATE

I do hereby certify that, under my personal supervision, this survey and building locations plat were prepared from an actual survey completed this 3rd day of July 2007, and is correct to the best of my knowledge.

NEBRASKA REGISTERED LS-391 LAND SURVEYOR DAVID L. SCHMITZ

David L. Schmitz, Registered Land Surveyor
Nebraska Reg. No. 391

SCHMITZ
LAND
SURVEYING, INC.
NEBRASKA CITY, NE
(402) 873-5907/9548

DRAWN BY Charles Vogt