SURVEY RECORD

LOT 262, VILLAGE IF INGLEWOOD, DODGE COUNTY, NEBRASKA.

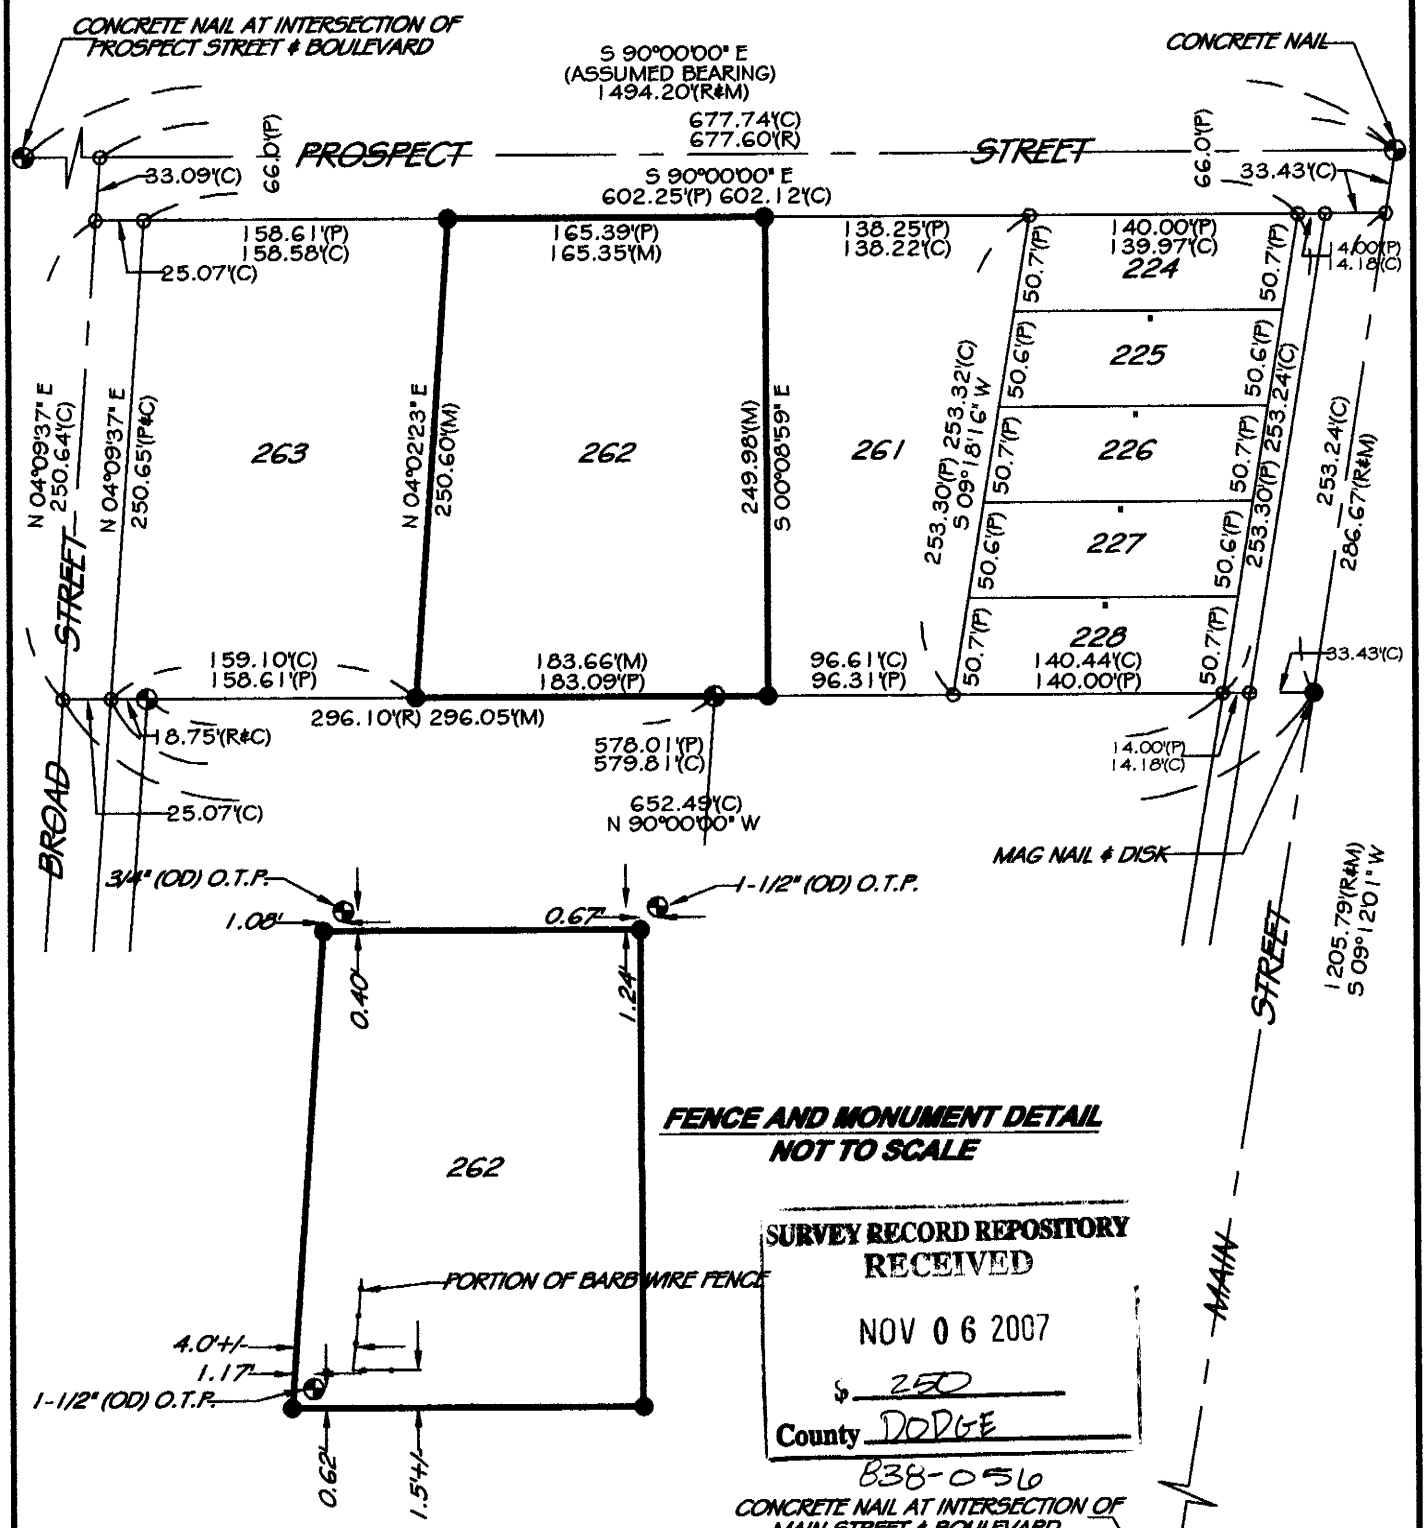

FENCE AND MONUMENT DETAIL
NOT TO SCALE

SURVEY RECORD REPOSITORY
RECEIVED
NOV 06 2007
$ 250
County DODGE
B38-056

N
W E
S

LEGAL DESCRIPTION:

LOT 262, VILLAGE OF INGLEWOOD, DODGE COUNTY, NEBRASKA.

SURVEYOR'S CERTIFICATE:

I, GARY L. SIEDSCHLAG, HEREBY CERTIFY THAT THIS PLAT OF A SURVEY WAS MADE BY ME OR UNDER MY SUPERVISION AND IS TRUE AND ACCURATE TO THE BEST OF MY KNOWLEDGE, AND THAT I AM A DULY REGISTERED LAND SURVEYOR UNDER THE LAWS OF THE STATE OF NEBRASKA.

NEBRASKA REGISTERED LS-517 LAND SURVEYOR GARY L. SIEDSCHLAG

Gary L. Siedschlag 10/18/07
GARY L. SIEDSCHLAG, RLS 517 DATE

CLIENT NAME:	HUGH PEDERSEN
PROJECT NUMBER:	SU - 1566
DATE:	OCTOBER 17, 2007
FIELD BOOK:	DODGE COUNTY #9
SCALE:	1" = 100'
REVISION DATE:	
SHEET:	1 OF 1

LEGEND

⊕	MONUMENT FOUND (5/8" REBARS, UNLESS NOTED OTHERWISE)
●	MONUMENT SET (5/8" X 24" REBARS, WITH A PLASTIC CAP LS. 517" UNLESS NOTED OTHERWISE)
○	TEMPORARY POINT
C.T.P.	CRIMPED TOP PIPE
O.T.P.	OPEN TOP PIPE
C	COMPUTED DISTANCE
D	DEEDED DISTANCE
M	MEASURED DISTANCE
P	PLATTED DISTANCE
R	RECORDED DISTANCE

NOTE: ALL BEARINGS ARE ASSUMED

GLS SURVEYING INC.

1618 SHAMROCK BLVD.
YUTAN, NE 68073
OFFICE: (402) 625-2692
CELL: (402) 618-9133