Lot 1 and the East 20.0 feet of Lot 2, Block 2, GIDEON'S ADDITION
Village of Doniphan
Hall County, Nebraska

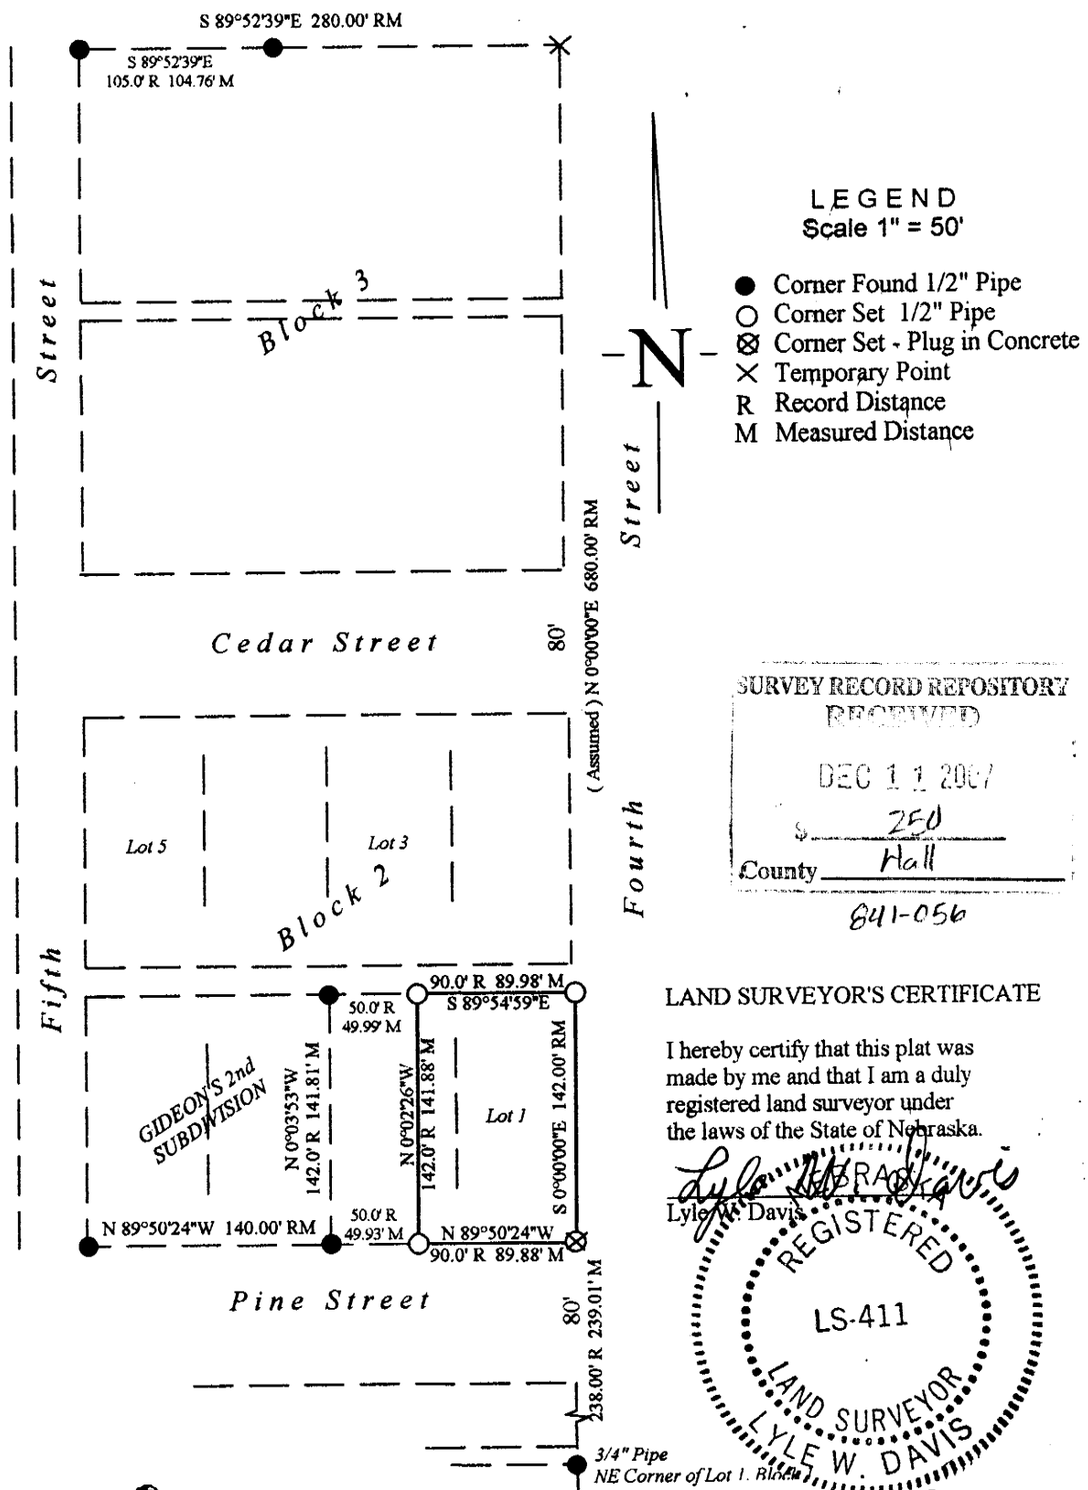

SURVEY RECORD REPOSITORY
RECEIVED
DEC 11 2007
$ 250
County Hall
841-056

LAND SURVEYOR'S CERTIFICATE

I hereby certify that this plat was made by me and that I am a duly registered land surveyor under the laws of the State of Nebraska.

Lyle W. Davis

REGISTERED LS-411 LAND SURVEYOR LYLE W. DAVIS

DAVIS SURVEYING, INC.

Lyle and Barb Davis
203 Leisure Lake Road
Doniphan, Nebraska 68832
402-845-2784 Phone 402-845-2207 Fax
davisssurveying@hamilton.net

Book 2007-02 Page 22 Date 8-10-07 Job No. 2007-040

Field LWD CER Draft BJD Page 1 of 1