WNK SURVEYING PO BOX 154 PANAMA, NE 68419	KYLE E. CATT, L.S. PH: 402-429-7890 FAX: 402-788-2287	IRA HUMM 10/20/2007 PROJ. #0710002 B/P:

LEGAL DESCRIPTION:
LOT 3 AND 10, BLOCK 3, GIERENS 1ST ADDITION TO WALTON IN SECTION 30, TOWNSHIP 10 NORTH, RANGE 8 EAST OF THE 6TH P.M., WALTON, LANCASTER COUNTY, NEBRASKA.

OFFICIAL SURVEY RECORD
1411 S. 118TH STREET, WALTON

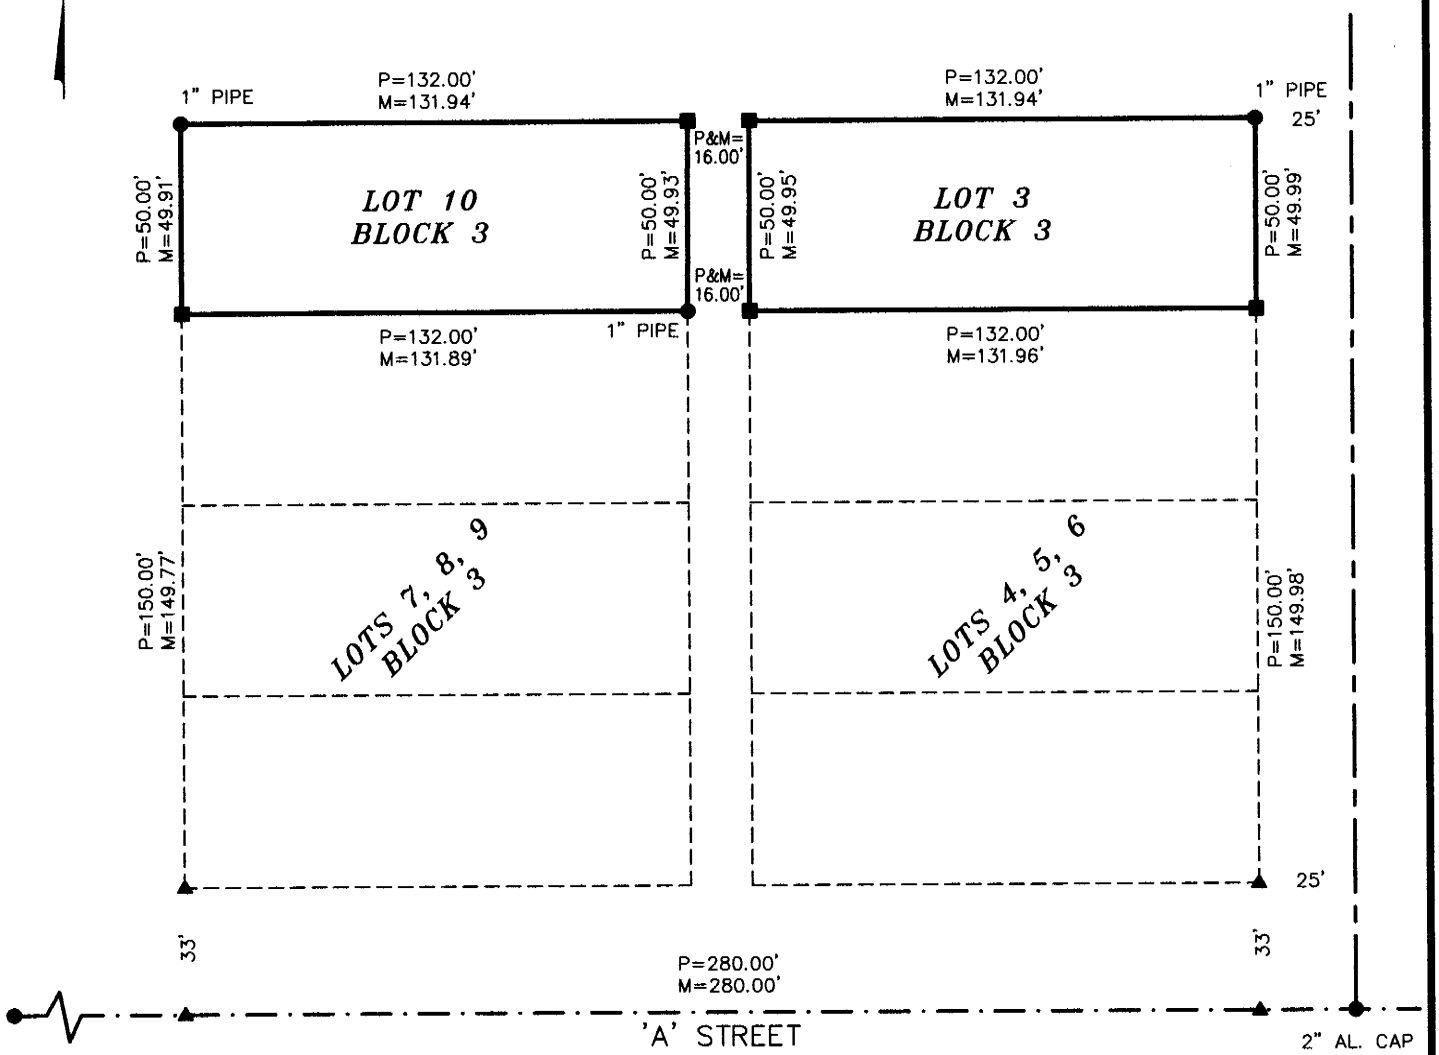

SW COR. 30-10-8E
FD. 2" AL. CAP
1) NE 62.29' NAIL IN P.P.
2) SE 59.97' NAIL IN P.P.
3) NW 71.65' NAIL IN P.P.
4) E 1650' 2" AL. CAP

SURVEY RECORD REPOSITORY
RECEIVED
DEC 3 1 2007
$ 250
County Lancaster
843-036

▲=TEMP. POINT
●=FOUND AS NOTED
■=SET #5 REBAR OR AS NOTED
M=MEASURED
P=PLATTED
R=RECORD

I, KYLE E. CATT, A REGISTERED LAND SURVEYOR IN THE STATE OF NEBRASKA, DO HEREBY CERTIFY THAT THIS SURVEY WAS MADE BY ME OR UNDER MY DIRECT SUPERVISION. ALL DIMENSIONS ARE IN FEET AND DECIMALS OF A FOOT AND ARE CORRECT TO THE BEST OF MY KNOWLEDGE AND BELIEF.

10-20-2007

KYLE E. CATT L.S. 609 DATE

NEBRASKA REGISTERED LS-609 LAND SURVEYOR KYLE E. CATT