Land Survey Tech
P.O. Box 713
Beatrice, Ne 68310-0713
JOB - # 1572

SURVEY RECORD

SURVEY RECORD REPOSITORY
RECEIVED
SEP 30 2008
$ 5
County Thayer
882-037 1/3

Survey of: The Southeast Quarter of the Northeast Quarter of Section 11, the Southwest Quarter of the Northwest Quarter of Section 12 and a part of the Northeast Quarter of the Northwest Quarter of Section 12 and a part of the Southeast Quarter of the Northwest Quarter of Section 12

Sections 11&12 T. 1 N. R. 1 W. of the 6th P.M.

Thayer County, Nebraska

Date of Survey 7-14-08

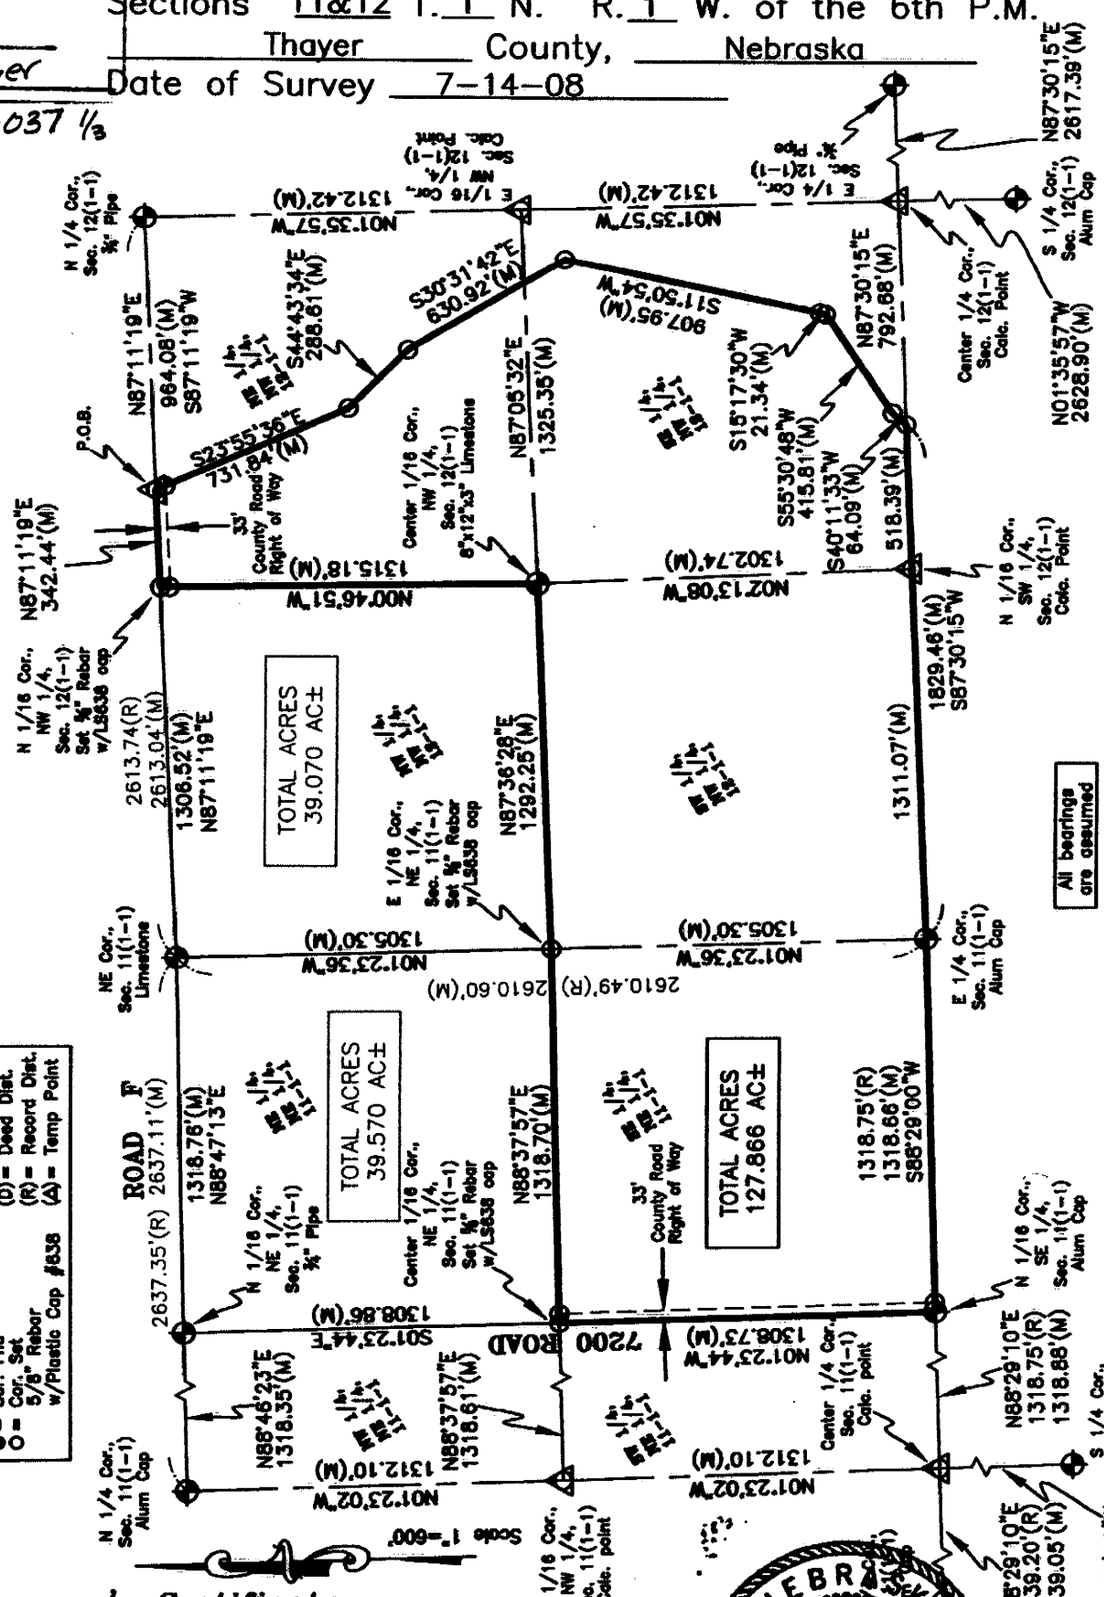

Legend

- ⊕ = Section, Quarter, or Sixteenth Cor. Fnd.
- ● = Cor. Fnd
- ○ = Cor. Set 5/8" Rebar w/Plastic Cap #638
- (M) = Meas. Dist.
- (P) = Plat Dist.
- (D) = Deed Dist.
- (R) = Record Dist.
- (A) = Temp Point

Surveyor's Certificate

I, Chris Witulski, a Professional Registered Land Surveyor under the laws of the State of Nebraska, certify the above survey was executed by me, on the date shown. Permanent monument corners as described in the survey drawing were placed at all missing or remonumented corners. Distances shown are measured in feet and decimals of a foot.

Signed this 16TH day of July, 2008.

NEBRASKA REGISTERED LS-638 SURVEYOR CHRIS WITULSKI

Chris Witulski