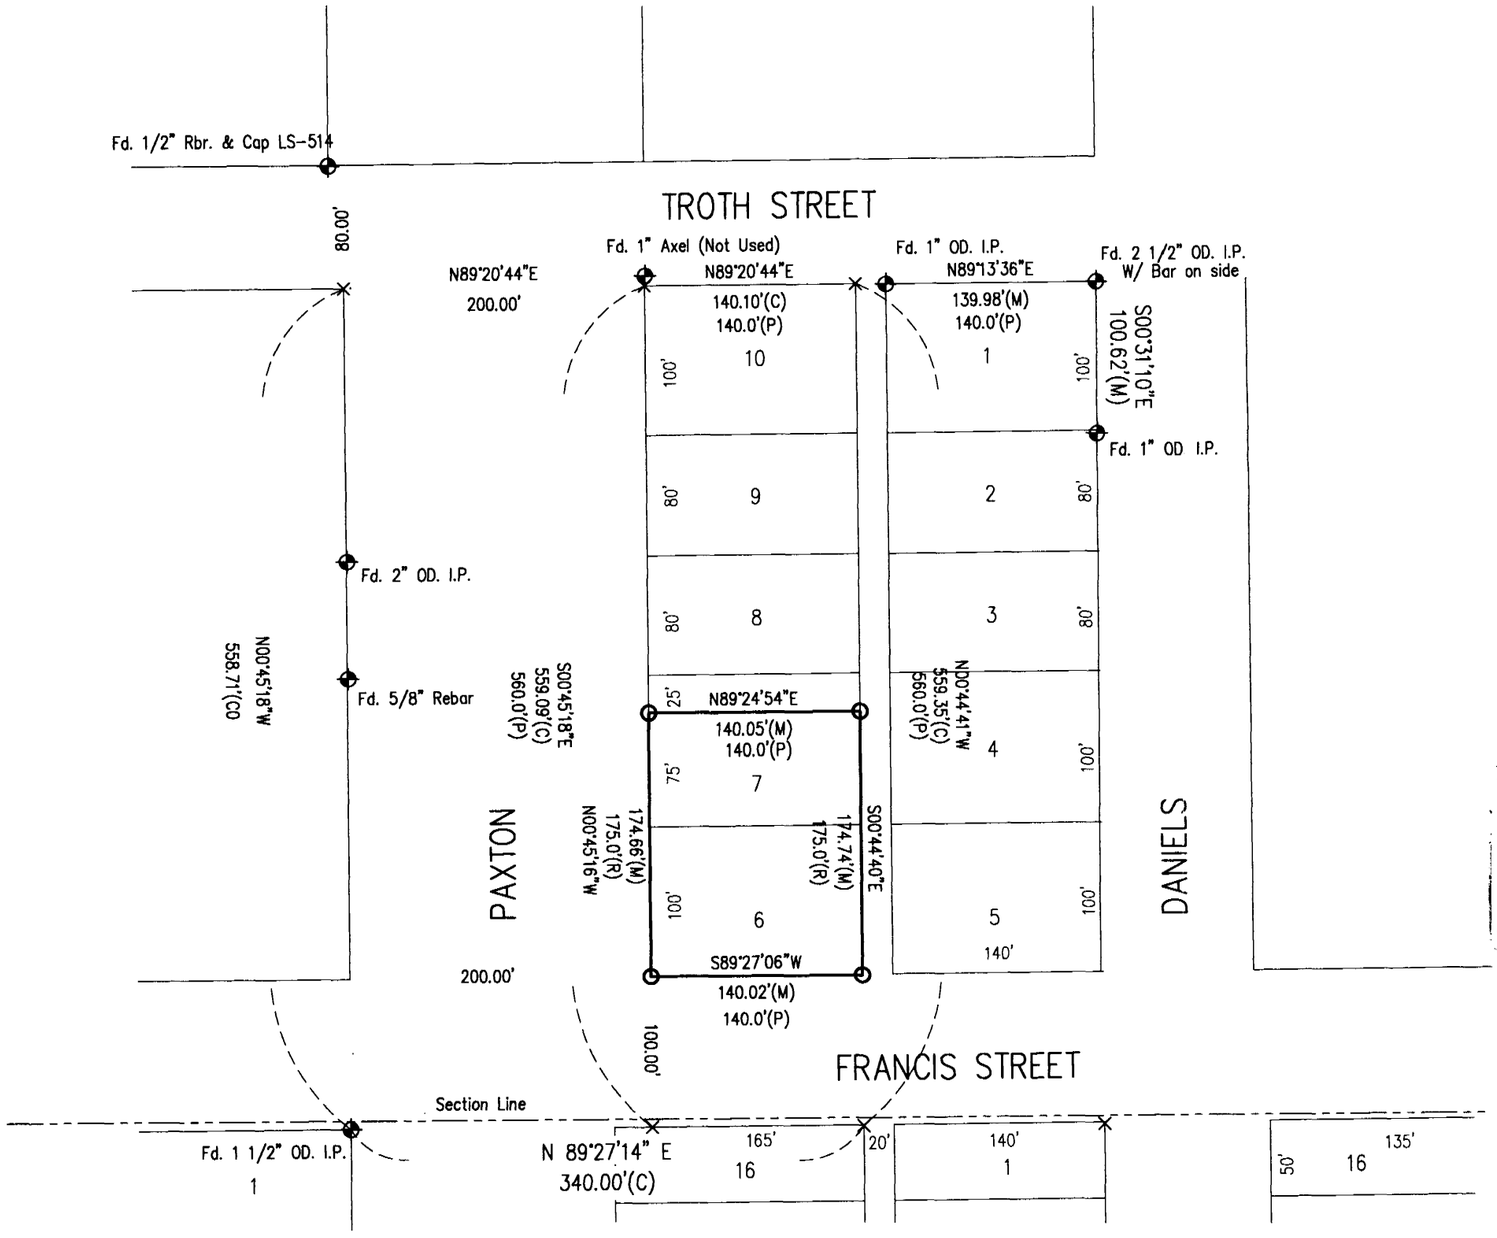

PLAT OF SURVEY

Lot 6 & South 75 feet of Lot 7, Block 2
Original Town of Hayes Center, Hayes County, Nebraska

I hereby state that the above Plat of Survey is a true and correct delineation, to the best of my knowledge, of a survey conducted under my supervision of Lot 6 the south 75 feet of Lot 7, Block 2, Original Town of Hayes Center, Hayes County, Nebraska.

Gerhard H. Dicenta, RLS 514

SURVEY RECORD REPOSITORY
RECEIVED
DEC 08 2008
$ 250
County HAYES
891-098

NEBRASKA REGISTERED LS-514 11/24/08 LAND SURVEYOR GERHARD H. DICENTA

Legend

- ✦ = FOUND CORNER
- O = SET 1/2" REBAR & CAP
- X = COMPUTED POINT
- M = MEASURED
- P = PLATTED
- C = COMPUTED

N

0 25 50 100
SCALE IN FEET

M&A
MILLER & ASSOCIATES
CONSULTING ENGINEERS, P.C.
109 E. 2ND ST., McCOOK, NE 69001
TEL. 308-345-3710, FAX 345-7370

BOOK: 103M
262-LS-537-08

NOV 24, 2008 • 10:13:12 G:\Projects\262\262-LS\262-LS-537-08\EP\Shots.DWG