SURVEY RECORD

LOT 5, BLOCK 1, PARKVIEW ADDITION TO THE CITY OF FREMONT, DODGE COUNTY, NEBRASKA.

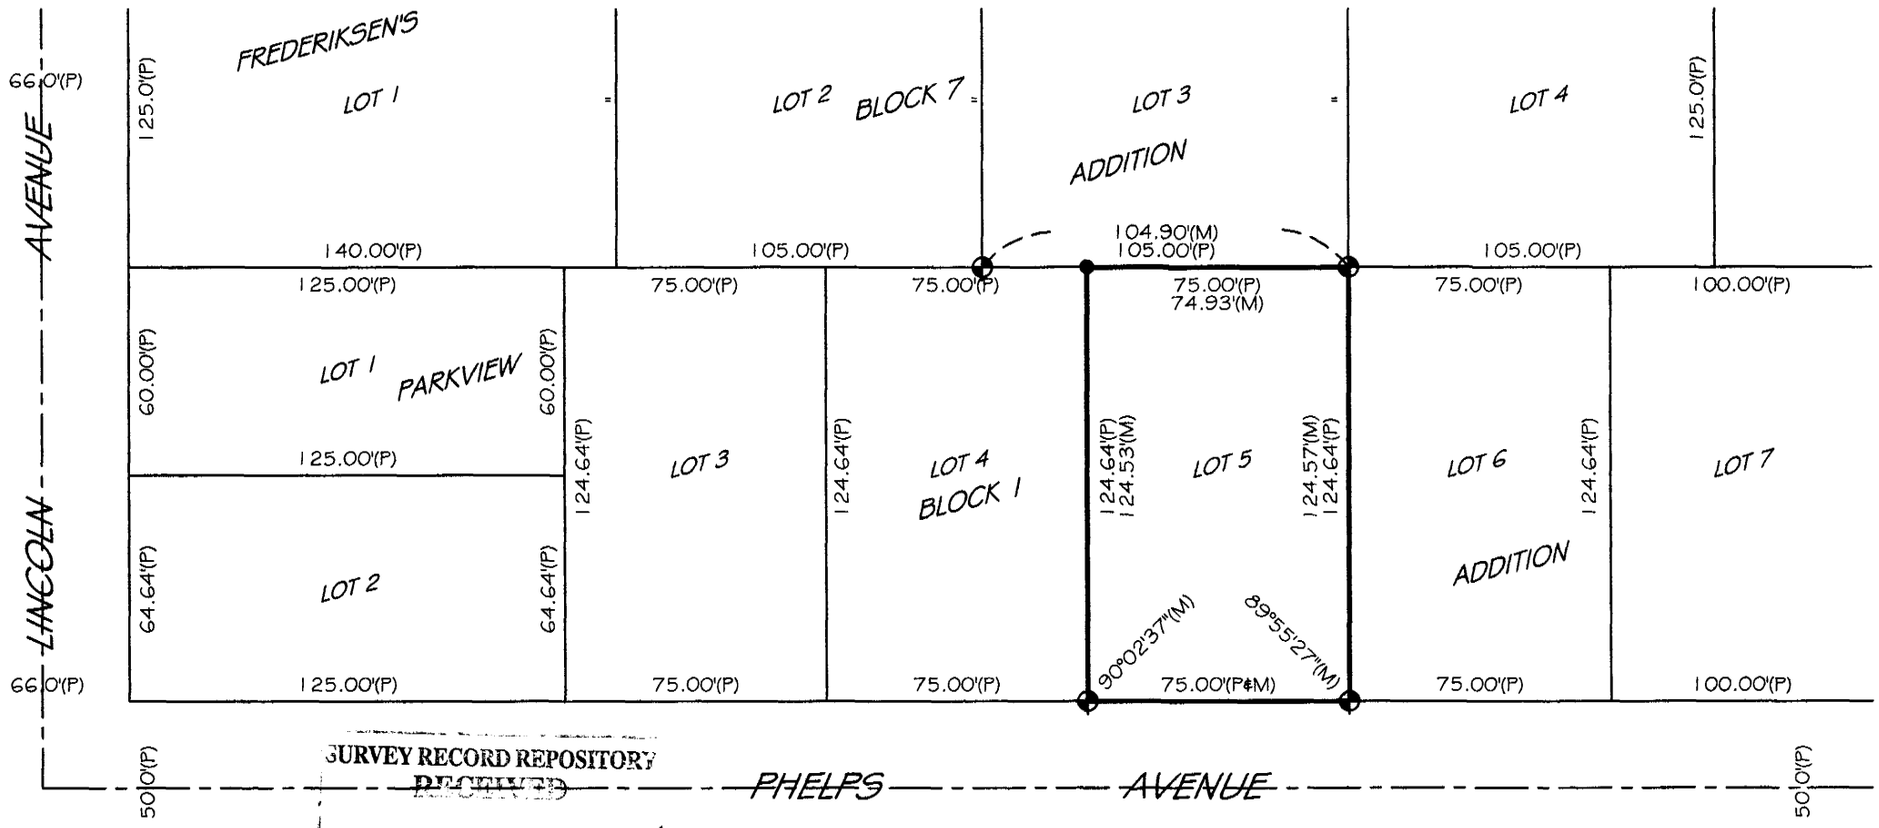

SURVEY RECORD REPOSITORY
RECEIVED
DEC 24 2008
$ 250
County Dodge
894-568 1/2

LEGAL DESCRIPTION:

(DEED BOOK 2008, PAGE 6287)

LOT 5, BLOCK 1, PARKVIEW ADDTION TO THE CITY OF FREMONT, AS PLATTED AND RECORDED IN DODGE COUNTY, NEBRASKA.

SURVEYOR'S CERTIFICATE:

I, GARY L. SIEDSCHLAG, HEREBY CERTIFY THAT THIS PLAT OF A SURVEY WAS MADE BY ME OR UNDER MY SUPERVISION AND IS TRUE AND ACCURATE TO THE BEST OF MY KNOWLEDGE, AND THAT I AM A DULY REGISTERED LAND SURVEYOR UNDER THE LAWS OF THE STATE OF NEBRASKA.

Gary L. Siedschlag — 12/08/08

GARY L. SIEDSCHLAG, RLS 517 — DATE

NEBRASKA REGISTERED LS-517 LAND SURVEYOR GARY L. SIEDSCHLAG

N W E S

GLS SURVEYING INC.
1618 SHAMROCK BLVD.
YUTAN, NE 68073
OFFICE: (402) 625-2692
CELL: (402) 618-9133

LEGEND

◆	MONUMENT FOUND (1" (OD) O.T.P.'S, UNLESS NOTED OTHERWISE)
●	MONUMENT SET (5/8" X 24" REBARS, WITH A PLASTIC CAP "L.S. 517" UNLESS NOTED OTHERWISE)
○	TEMPORARY POINT
C.T.P.	CRIMPED TOP PIPE
O.T.P.	OPEN TOP PIPE
C	COMPUTED DISTANCE
D	DEEDED DISTANCE
M	MEASURED DISTANCE
P	PLATTED DISTANCE
R	RECORDED DISTANCE

NOTE: ALL BEARINGS ARE ASSUMED

CLIENT NAME:	TIM GIERKE
PROJECT NUMBER:	SU - 1771
DATE:	DECEMBER 06, 2008
FIELD BOOK:	DODGE COUNTY #12
SCALE:	1" = 50'
REVISION DATE:	
SHEET:	1 OF 2