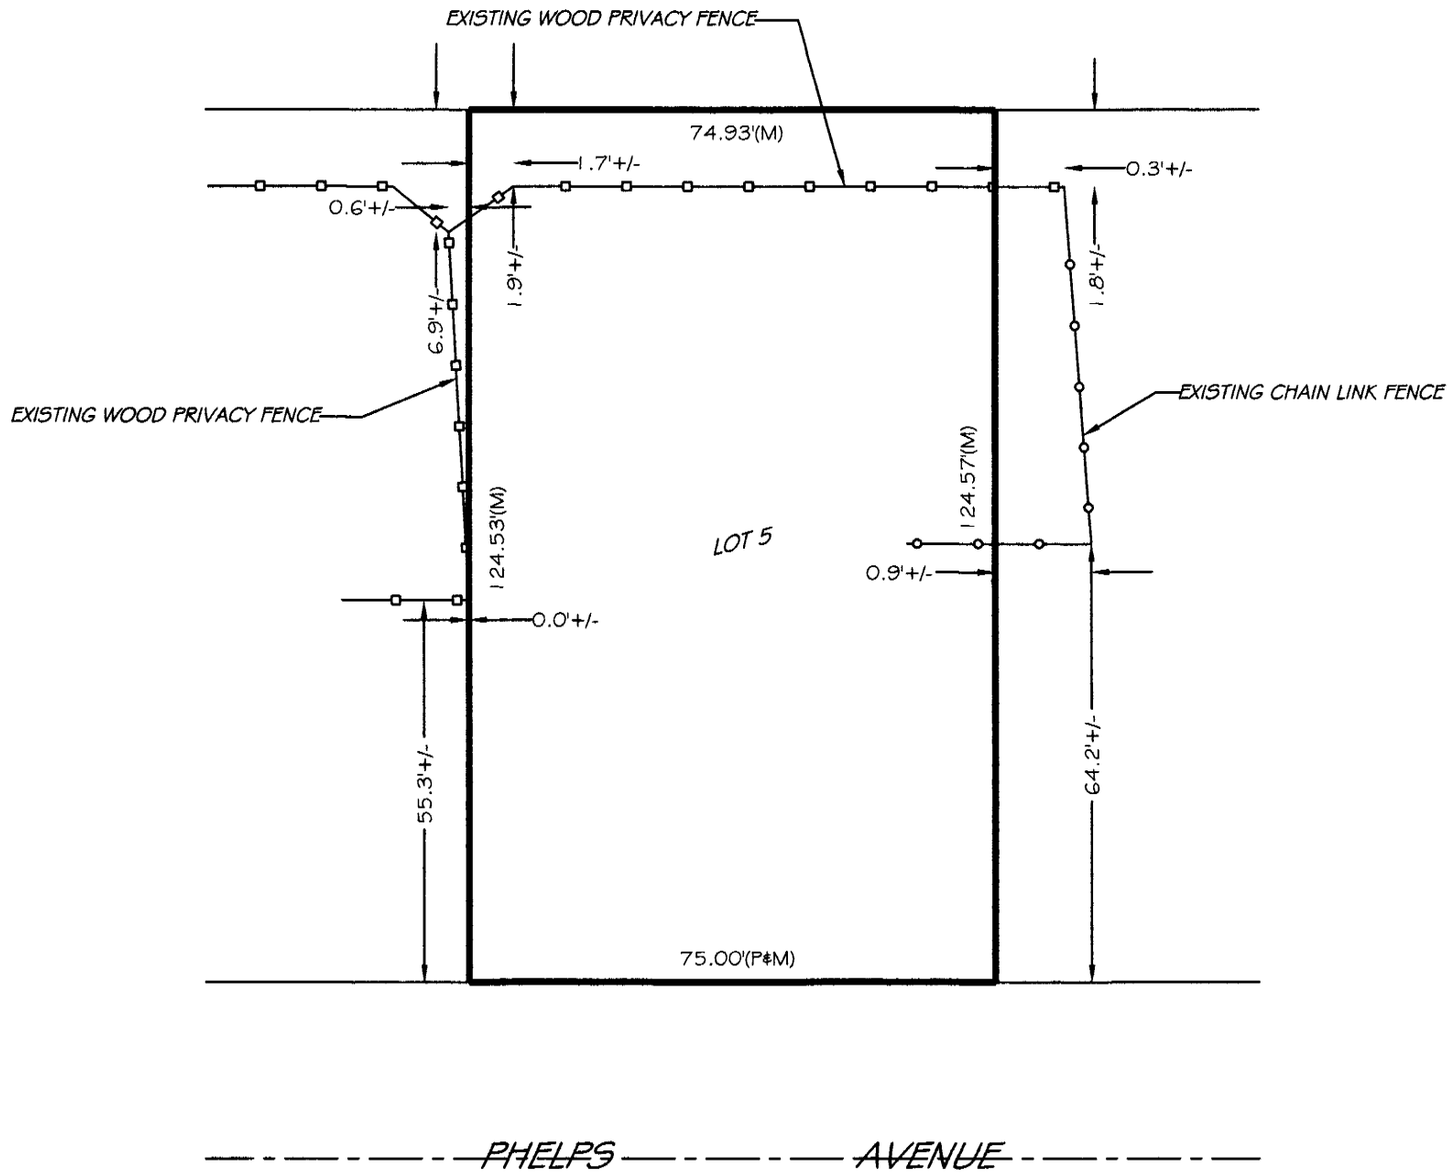

FENCE DETAIL
NOT TO SCALE

894-569 2/2

N
W E
S

GLS SURVEYING INC.
1618 SHAMROCK BLVD.
YUTAN, NE 68073
OFFICE: (402) 625-2692
CELL: (402) 618-9133

LEGEND

◆	MONUMENT FOUND (1" (OD) O.T.P.'S, UNLESS NOTED OTHERWISE)
●	MONUMENT SET (5/8" X 24" REBARS, WITH A PLASTIC CAP L.S. 517 UNLESS NOTED OTHERWISE)
○	TEMPORARY POINT
C.T.P.	CRIMPED TOP PIPE
O.T.P.	OPEN TOP PIPE
C	COMPUTED DISTANCE
D	DEEDED DISTANCE
M	MEASURED DISTANCE
P	PLATTED DISTANCE
R	RECORDED DISTANCE

NOTE: ALL BEARINGS ARE ASSUMED

CLIENT NAME:	TIM GIERKE
PROJECT NUMBER:	SU - 1771
DATE:	DECEMBER 06, 2008
FIELD BOOK:	DODGE COUNTY #12
SCALE:	1" = 50'
REVISION DATE:	
SHEET:	2 OF 2