LEGEND
•–Indicates 1/2" Iron Pipe Found Unless Otherwise Noted
o–Indicates 1/2" Iron Pipe w/Survey Cap Placed Unless Otherwise Noted
A–Indicates ACTUAL Distance
R–Indicates RECORDED Distance

SURVEY RECORD REPOSITORY
RECEIVED
OCT 21 2009
$ 250
County Howard
937-350

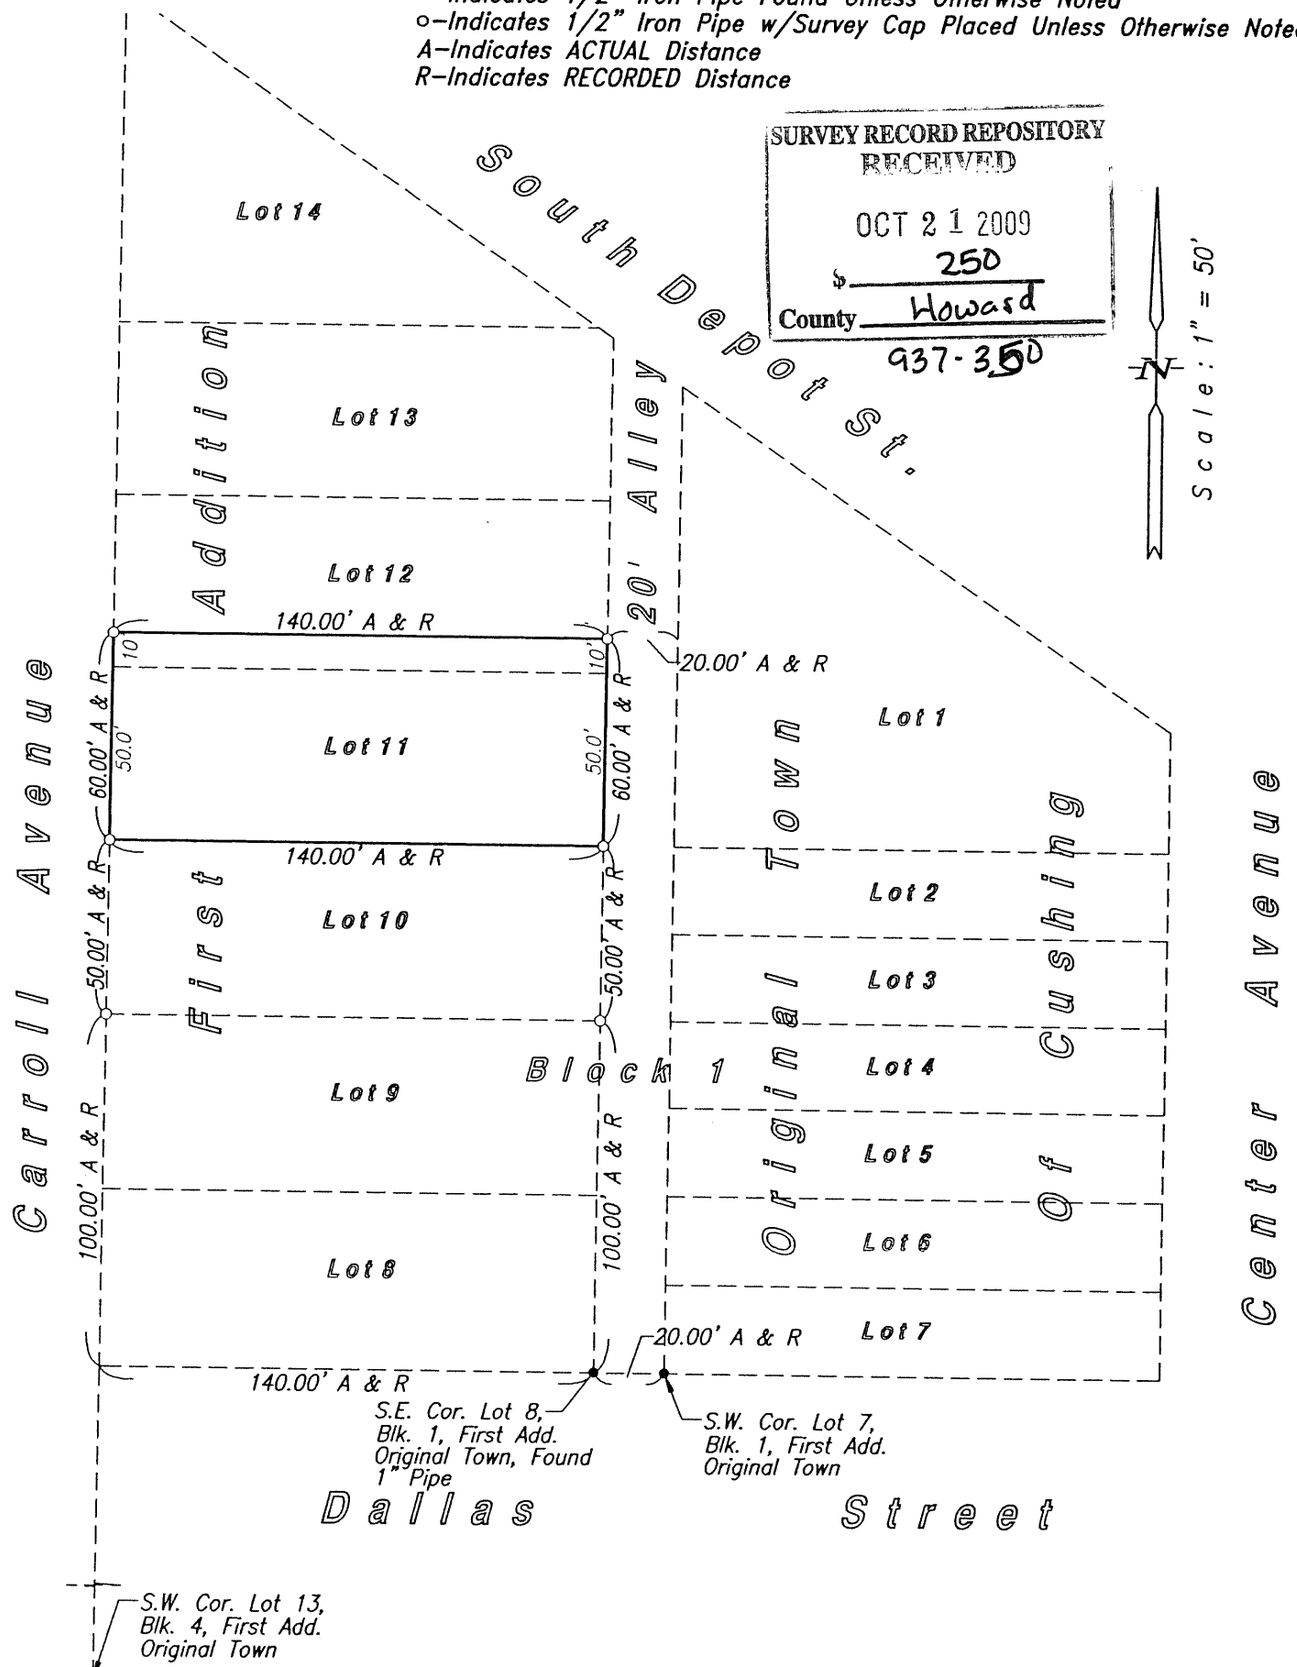

Legal Description

A tract of land comprising all of Lot Eleven (11) and the south Ten (10.00) feet of Lot Twelve (12) all in Block One (1), First Addition to the Original Town of Cushing, Howard County, Nebraska.

Surveyor's Certificate

I hereby certify that to the best of my knowledge and belief, the accompanying plat is from an accurate survey of the described property made under my supervision.

Deryl D. Sorgenfrei, Reg. Land Surveyor No. 578

NEBRASKA REGISTERED LS-578 LAND SURVEYOR DERYL D. SORGENFREI

Date : August 14, 2009

Sheet No. 1 Of 1

ROCKWELL AND ASSOC. ENGINEERING & SURVEYING
2510 NORTH WEBB ROAD, GRAND ISLAND, NEBRASKA 68802 P.O.BOX 549
E-MAIL surveyor@computer-contents.com PHONE (308) 382-1472 FAX (308) 382-1423