TO THE OFFICE OF COUNTY SURVEYOR
DODGE COUNTY

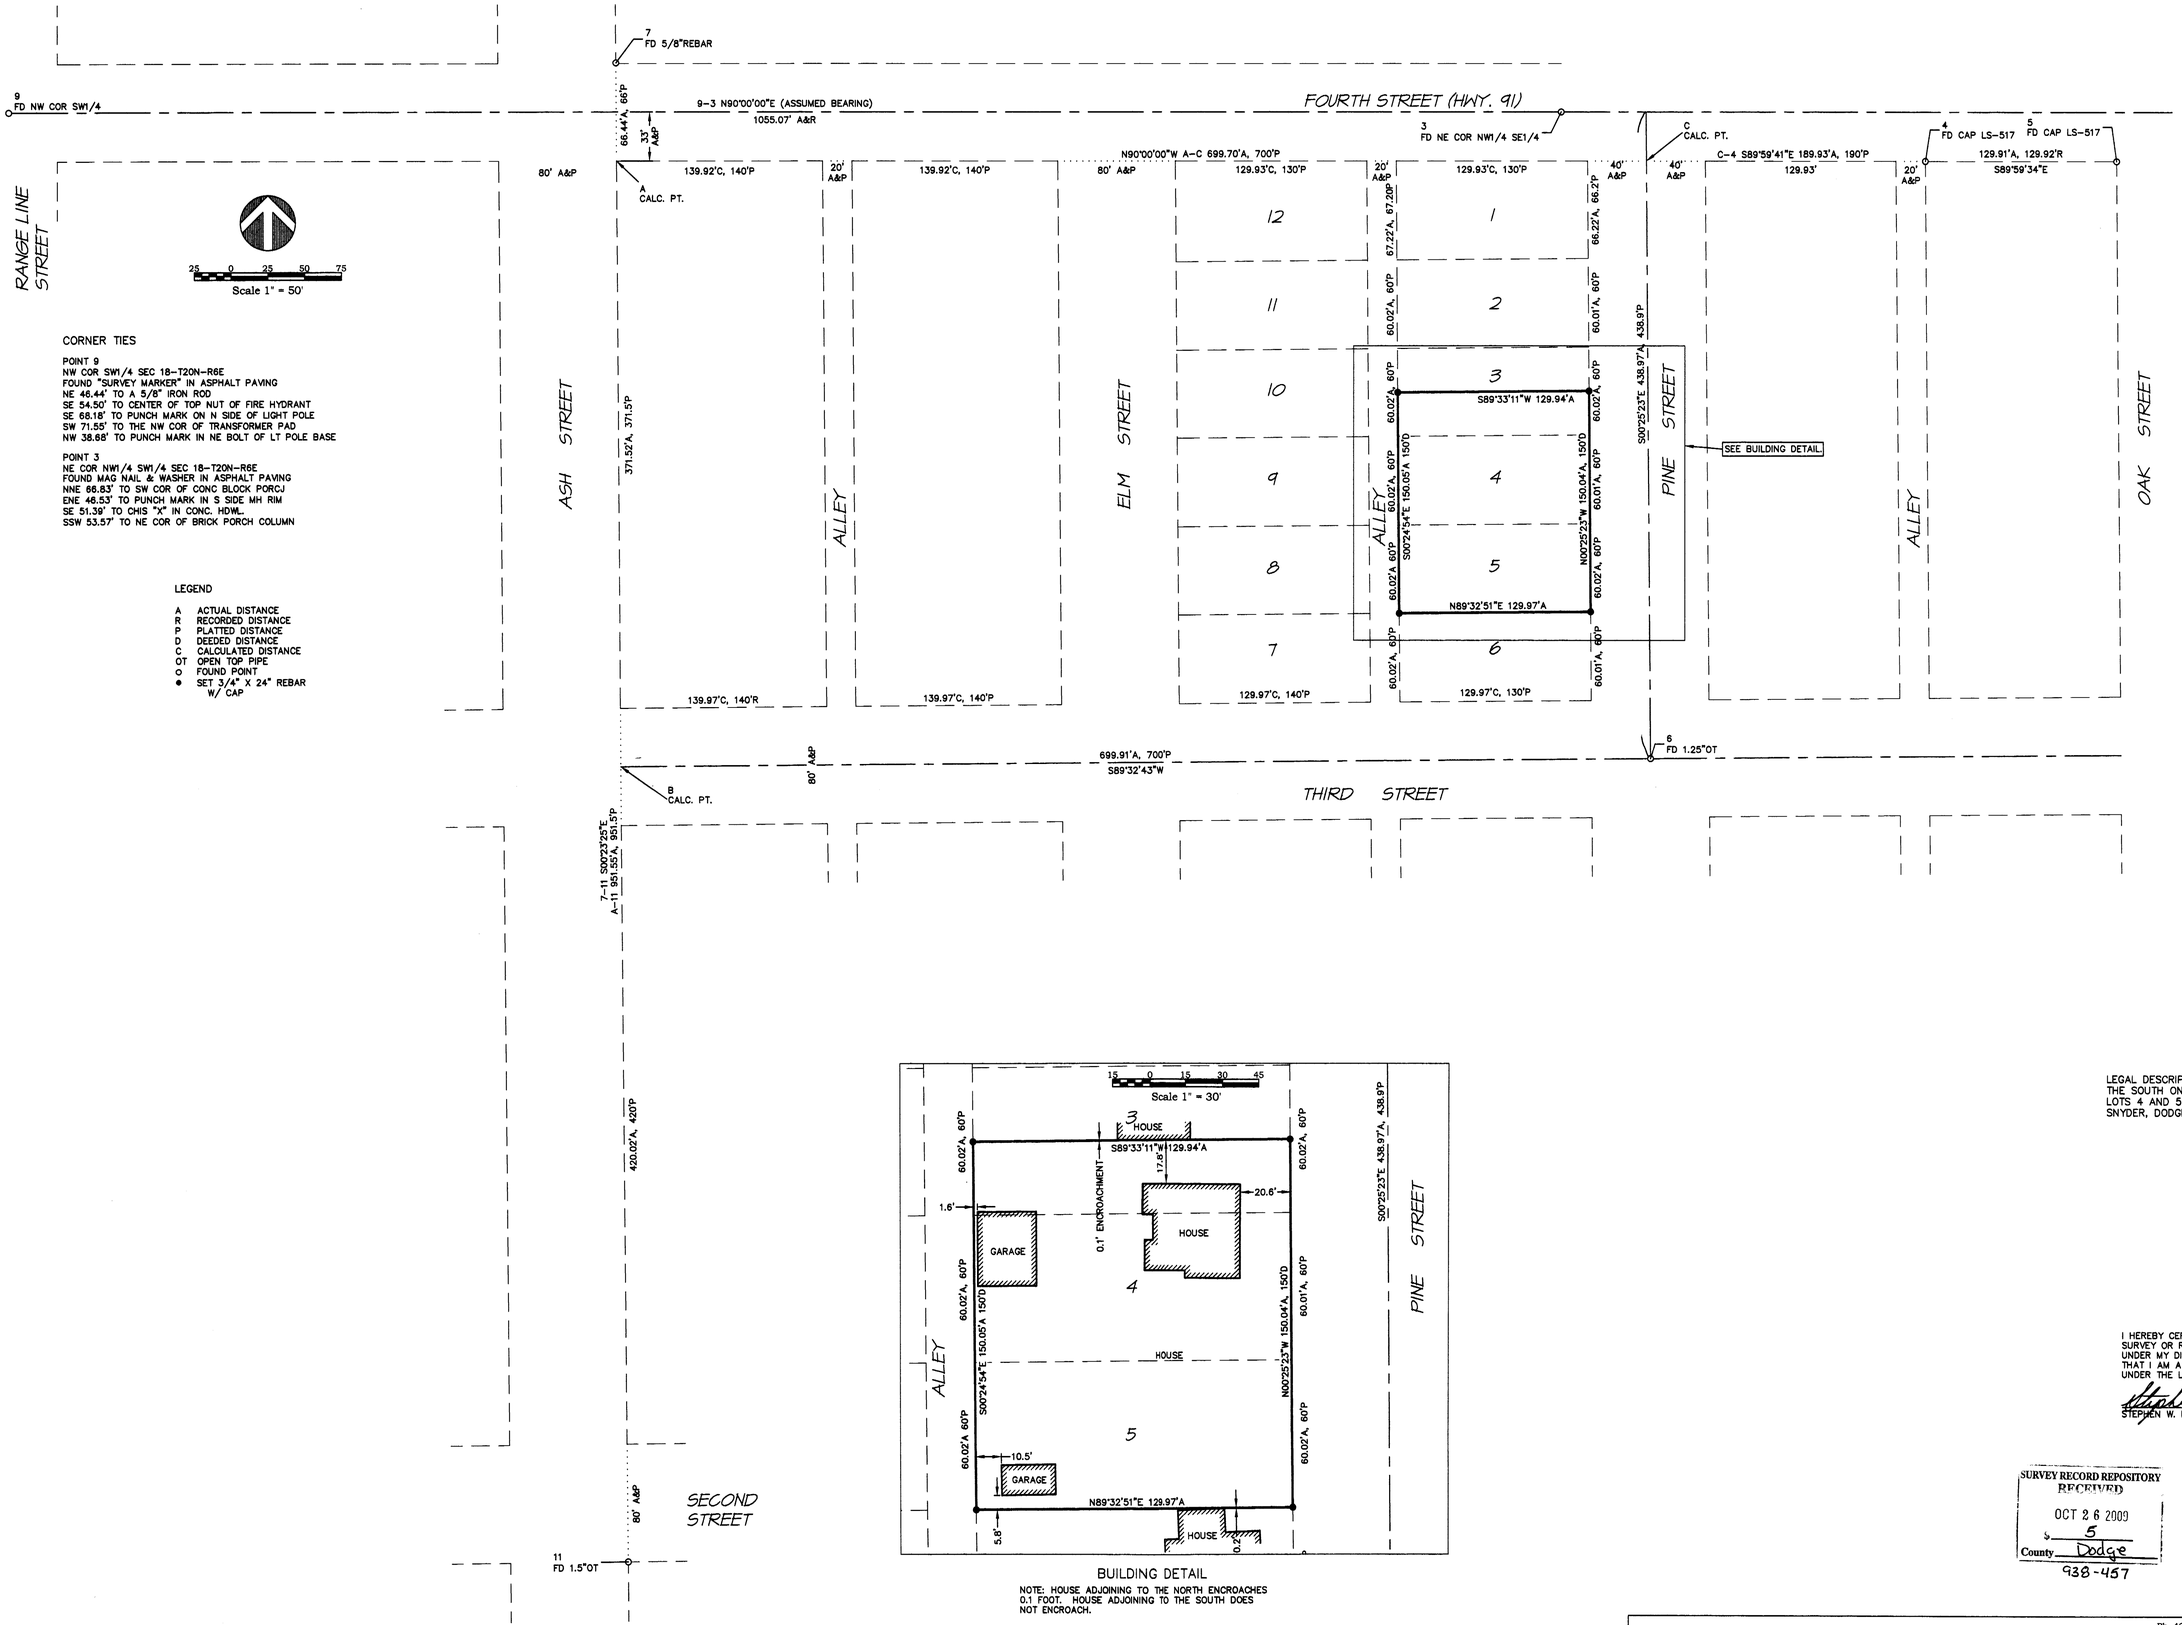

BUILDING DETAIL

NOTE: HOUSE ADJOINING TO THE NORTH ENCROACHES 0.1 FOOT. HOUSE ADJOINING TO THE SOUTH DOES NOT ENCROACH.

LEGAL DESCRIPTION:
THE SOUTH ONE-HALF OF LOT 3 AND ALL OF LOTS 4 AND 5, ALL IN BLOCK 10, VILLAGE OF SNYDER, DODGE COUNTY, NEBRASKA.

I HEREBY CERTIFY THAT THIS PLAT, MAP, SURVEY OR REPORT WAS MADE BY ME OR UNDER MY DIRECT PERSONAL SUPERVISION AND THAT I AM A DULY REGISTERED LAND SURVEYOR UNDER THE LAWS OF THE STATE OF NEBRASKA.

STEPHEN W. DODD, LS-503

SURVEY RECORD REPOSITORY
RECEIVED
OCT 26 2009
$ 5
County Dodge
938-457

NEBRASKA REGISTERED 10/20/2009 LS-503 LAND SURVEYOR STEPHEN W. DODD

Dodd Engineering & Surveying LLC
Stephen W. Dodd
P.E. & L.S.
Ph. 402-727-9067, FAX 721-0509
402 North D St., P.O. Box 1855
Fremont, NE 68026-1855