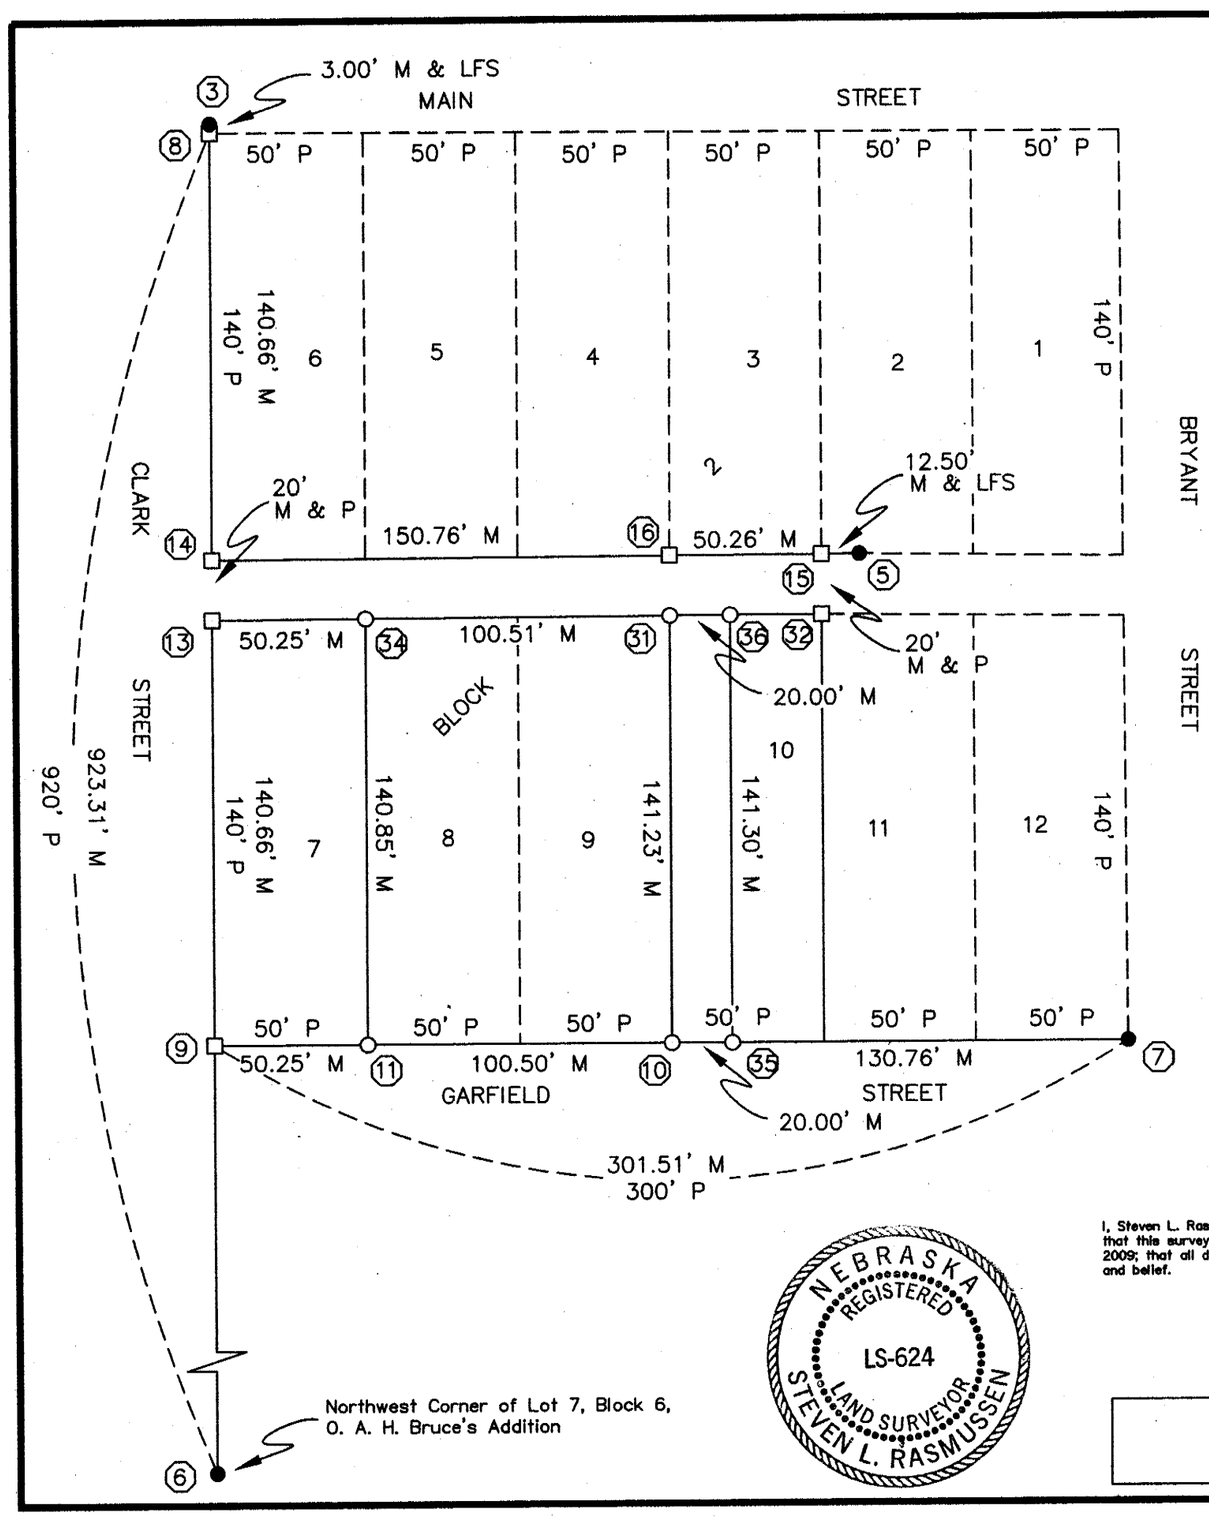

1"=50'

FIELD NOTES:

Points #3, #5 & #7 – Found ½" Iron Pipe as recorded by LaVern F. Schroeder, LS #312, plat of survey dated 09/12/1994.

Point #6 – Found ½" Iron Pipe.

Points #8, #9, #13, #14, #15, #16 & #32 – Temporary Computed Point

Points #10, #11, #31, #34, #35 & #36 – Set ⅝" X 30" Rebar with stamped plastic cap.

Legend

- ● – Found Monument (see field notes)
- ○ – Set Monument (see field notes)
- □ – Temporary Computed Point (see field notes)
- M – Measured this survey
- P – Plat Distance
- LFS – As recorded by LaVern F. Schroeder, LS #312 plat of survey dated 09/12/1994.

LINE	DISTANCE
14 TO 15	201.02' M 200' P
13 TO 32	201.02' M 200' P

SURVEYOR'S CERTIFICATE

I, Steven L. Rasmussen, a registered surveyor of the State of Nebraska, hereby certify that this survey was made by me or under my direct supervision on September 3rd, 2009; that all dimensions are in feet and are correct to the best of my knowledge and belief.

Steven L. Rasmussen, Nebraska L.S. #624
Rasmussen Land Surveying, LLC

NEBRASKA REGISTERED LS-624 LAND SURVEYOR STEVEN L. RASMUSSEN

SURVEY RECORD REPOSITORY
RECEIVED
NOV 06 2009
$ 250
County KNOX
939-082

This plat was prepared at the request of Ron Wagner, Creighton, Nebraska.

Date 09/14/09	Drawn By DEH
Project # HR1379	
Scale 1"= 50'	
Field Book	
File Name RWAGNER.dwg	
Revision	
Revision	
Sheet 1 of 1	

Rasmussen Land Surveying, LLC
85774 US Highway 281 O'Neill, Nebraska 68763
Phone/Fax: (402) 482-5851

LOTS 8, 9 & THE WEST 20 FEET OF LOT 10, BLOCK 2, O. A. H. BRUCE'S ADDITION TO THE CITY OF CREIGHTON, KNOX COUNTY, NEBRASKA.

LEGAL SURVEY