SURVEY RECORD

LOTS 10, 11 AND 12, BLOCK 12, DEAN'S ADDITION, TO THE CITY OF ASHLAND, SAUNDERS COUNTY, NEBRASKA.

SURVEY RECORD REPOSITORY
RECEIVED
NOV 10 2009
250
County Saunders
940-158

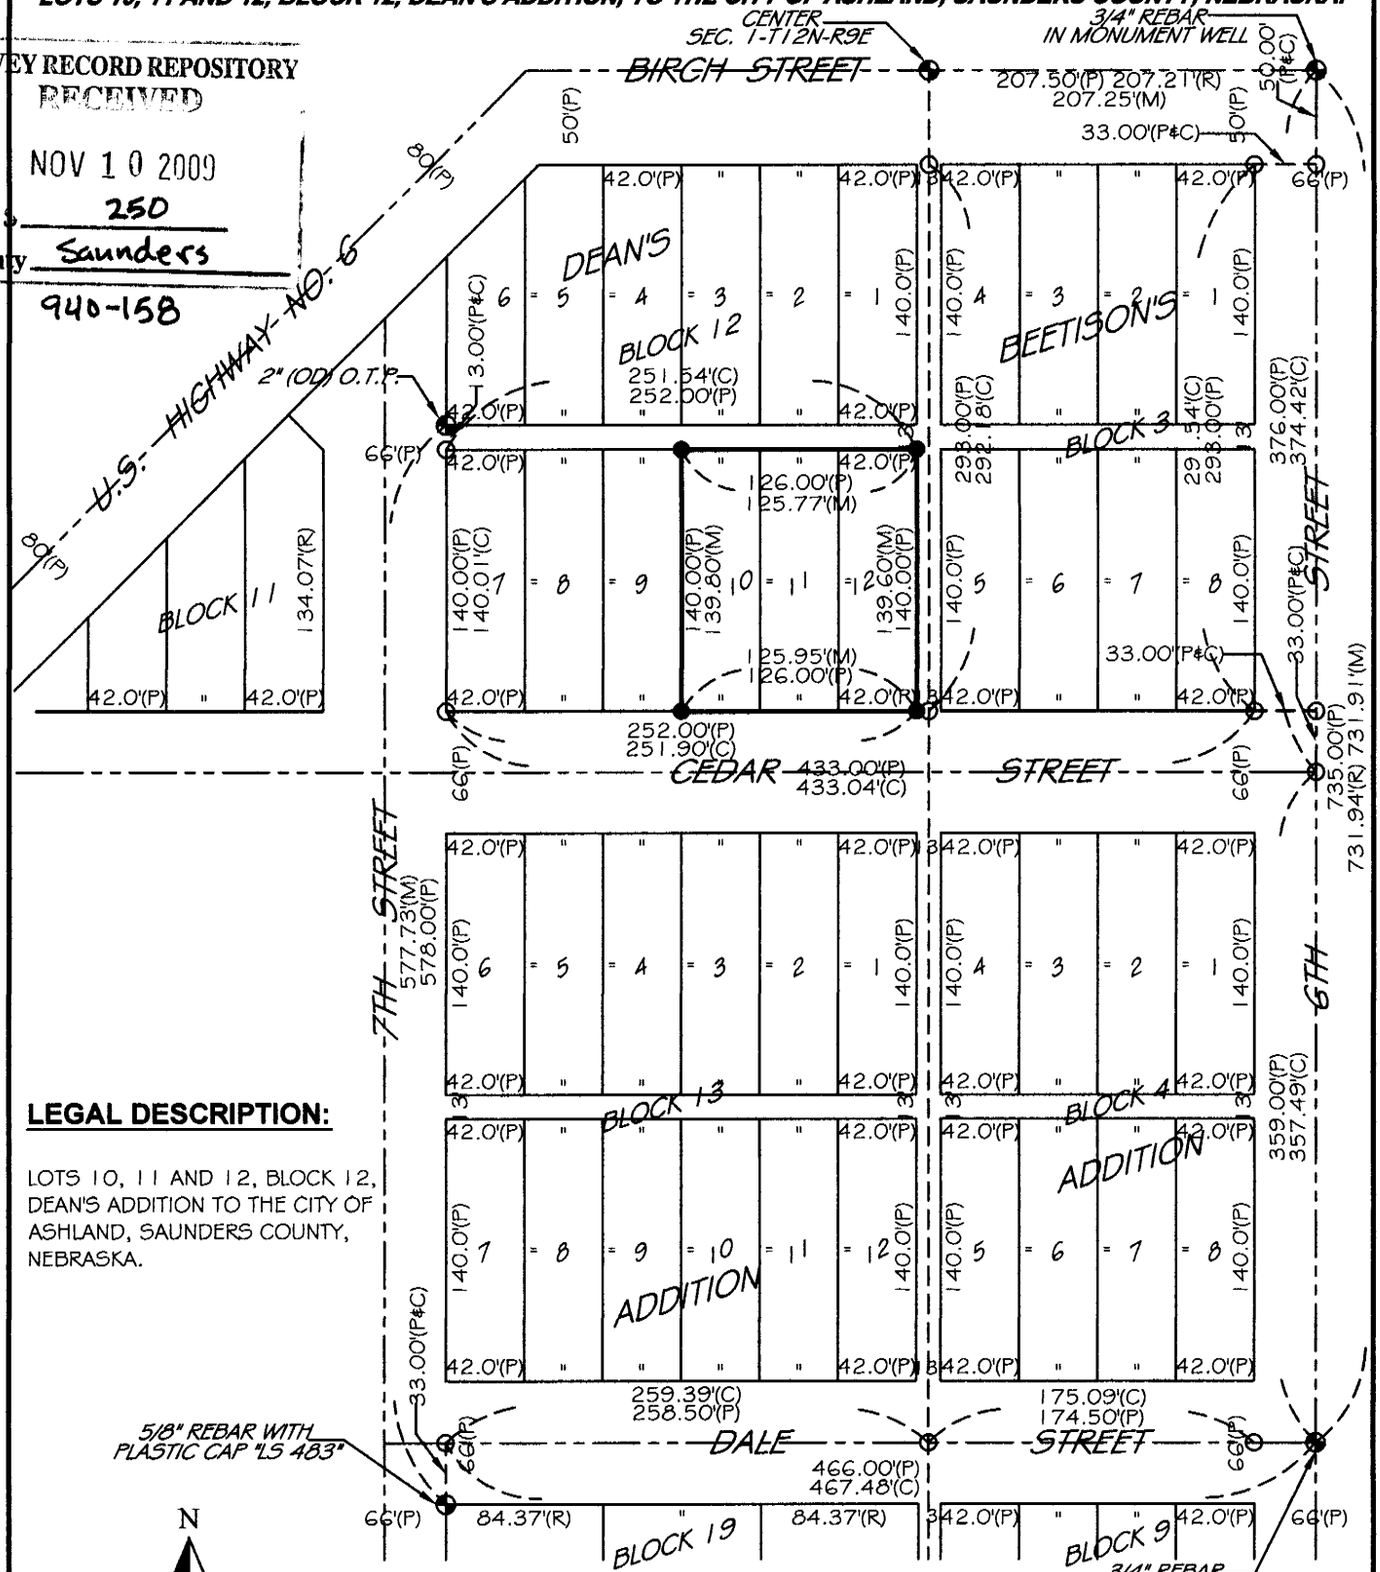

LEGAL DESCRIPTION:

LOTS 10, 11 AND 12, BLOCK 12, DEAN'S ADDITION TO THE CITY OF ASHLAND, SAUNDERS COUNTY, NEBRASKA.

SURVEYOR'S CERTIFICATE:

I, GARY L. SIEDSCHLAG, HEREBY CERTIFY THAT THIS PLAT OF A SURVEY WAS MADE BY ME OR UNDER MY SUPERVISION AND IS TRUE AND ACCURATE TO THE BEST OF MY KNOWLEDGE, AND THAT I AM A DULY REGISTERED LAND SURVEYOR UNDER THE LAWS OF THE STATE OF NEBRASKA.

Gary L. Siedschlag

GARY L. SIEDSCHLAG, RLS 517

09/04/09

DATE

NEBRASKA REGISTERED LS-517 LAND SURVEYOR GARY L. SIEDSCHLAG

CLIENT NAME:	CHESTER DAVIS
PROJECT NUMBER:	SU - 1871
DATE:	AUGUST 31, 2009
FIELD BOOK:	SAUNDERS COUNTY #25
SCALE:	1" = 100'
REVISION DATE:	
SHEET:	1 OF 1

LEGEND

⊕	MONUMENT FOUND (5/8" REBARS, UNLESS NOTED OTHERWISE)
●	MONUMENT SET (5/8" X 24" REBARS, WITH A PLASTIC CAP L.S. 517" UNLESS NOTED OTHERWISE)
○	TEMPORARY POINT
C.T.P.	CRIMPED TOP PIPE
O.T.P.	OPEN TOP PIPE
C	COMPUTED DISTANCE
D	DEEDED DISTANCE
M	MEASURED DISTANCE
P	PLATTED DISTANCE
R	RECORDED DISTANCE

NOTE: ALL BEARINGS ARE ASSUMED

GLS SURVEYING INC.

1618 SHAMROCK BLVD.
YUTAN, NE 68073
OFFICE: (402) 625-2692
CELL: (402) 618-9133