THIS SURVEY DONE AT THE REQUEST OF DAN TAYLOR

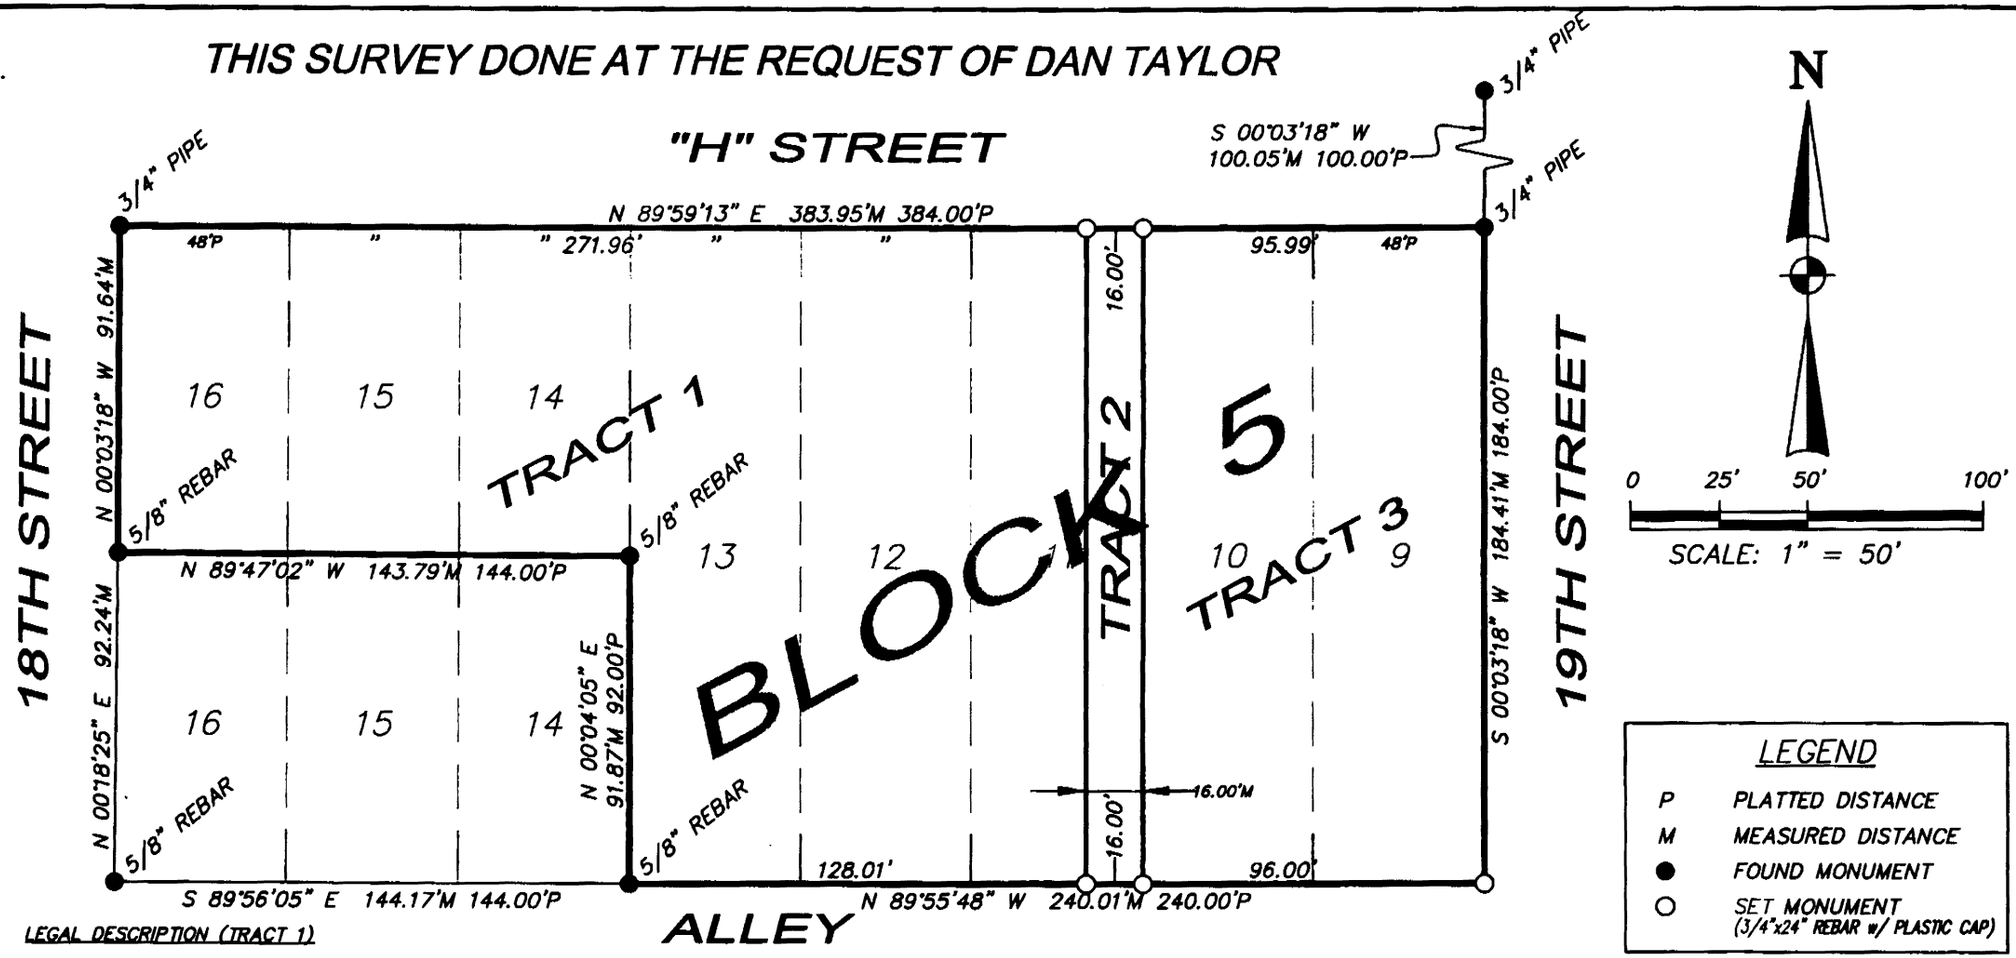

LEGEND

P	PLATTED DISTANCE
M	MEASURED DISTANCE
●	FOUND MONUMENT
○	SET MONUMENT (3/4"x24" REBAR w/ PLASTIC CAP)

LEGAL DESCRIPTION (TRACT 1)

THE NORTH 1/2 OF LOTS 14 THRU 16 AND LOTS 11 THRU 13, EXCEPT THE EAST 16 FEET OF SAID LOT 11, BLOCK 5, GRAND VIEW ADDITION, GENEVA, FILLMORE COUNTY, NEBRASKA.

LEGAL DESCRIPTION (TRACT 2)

THE EAST 16 FEET OF LOT 11, BLOCK 5, GRAND VIEW ADDITION, GENEVA, FILLMORE COUNTY, NEBRASKA.

LEGAL DESCRIPTION (TRACT 3)

LOTS 9 AND 10, BLOCK 5, GRAND VIEW ADDITION, GENEVA, FILLMORE COUNTY, NEBRASKA.

SURVEYOR'S CERTIFICATE

I, CHAD W. MARSH, A REGISTERED LAND SURVEYOR IN THE STATE OF NEBRASKA, DUE HEREBY CERTIFY THAT THIS SURVEY WAS DONE BY ME OR UNDER MY DIRECT SUPERVISION, AND IS TRUE AND CORRECT TO THE BEST OF MY KNOWLEDGE AND BELIEF.

Chad W. Marsh

CHAD W. MARSH, L.S. #560
APRIL 15, 2010

NEBRASKA REGISTERED LS-560 LAND SURVEYOR CHAD W. MARSH

SURVEY RECORD REPOSITORY
RECEIVED
APR 27 2010
$ 250
County FILLMORE
9604-309

S:\1004222\survey\idd-10042222\dwg\Survey\Topo\10042222su.dwg
APR-15-2010 07:10:01 jguts

KIRKHAM MICHAEL

LOT 9-13, THE NORTH 1/2 OF 14-16
BLOCK 5, GRAND VIEW ADDITION
GENEVA NEBRASKA

LEGAL SURVEY FOR DAN TAYLOR

SHEET 1