LEGEND
●–Indicates 1/2" Iron Pipe Found Unless Otherwise Noted
○–Indicates 1/2" Iron Pipe w/Survey Cap Placed Unless Otherwise Noted
A–Indicates ACTUAL Distance
R–Indicates RECORDED Distance
All Distances Shown On Cul-de-sacs Are CHORD Distances

Scale: 1" = 50'

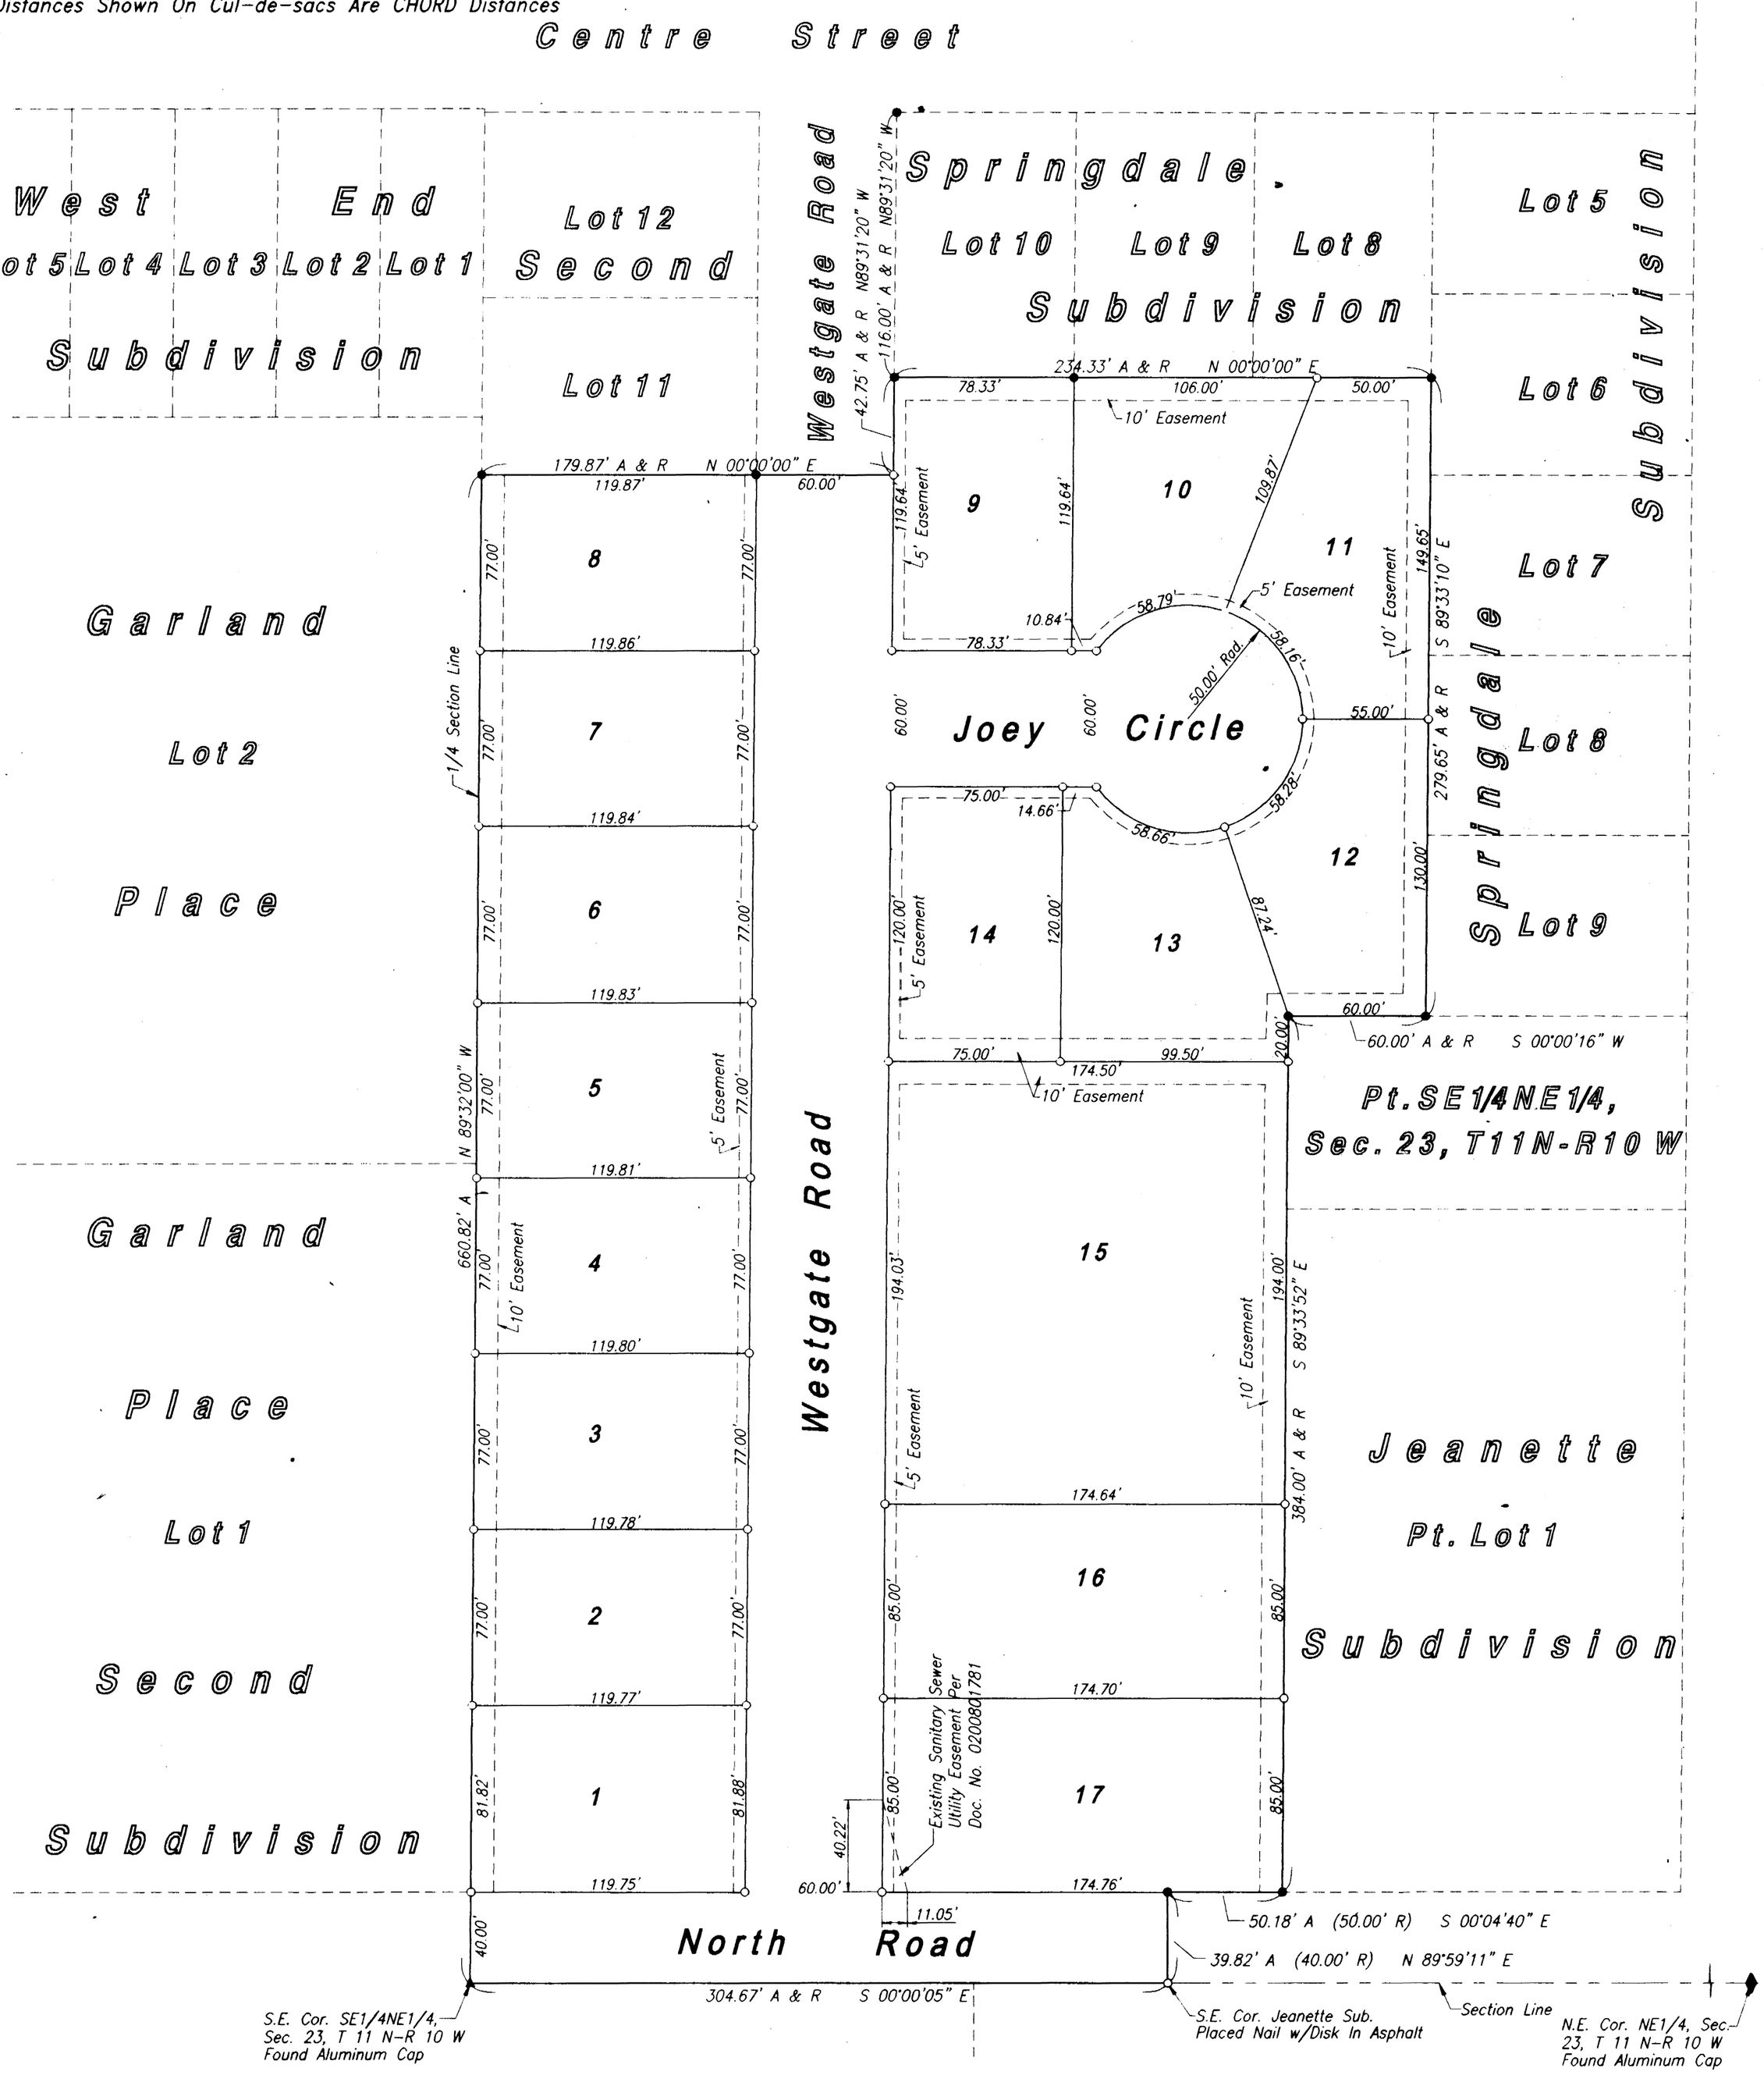

SURVEY RECORD REPOSITORY
RECEIVED
MAY 04 2010
$ 5
County Hall
965-037 1/3

SPRINGDALE THIRD SUBDIVISION
IN THE CITY OF GRAND ISLAND, NEBRASKA

ROCKWELL AND ASSOC. L.L.C. – ENGINEERING & SURVEYING – GRAND ISLAND, NEBRASKA

Sheet No. 1 Of 2

5.00