CERTIFICATE OF SURVEY

of

Lots 13 through 24, in Block 4 of Swanson's Addition to Wausa. in Knox County, Nebraska.

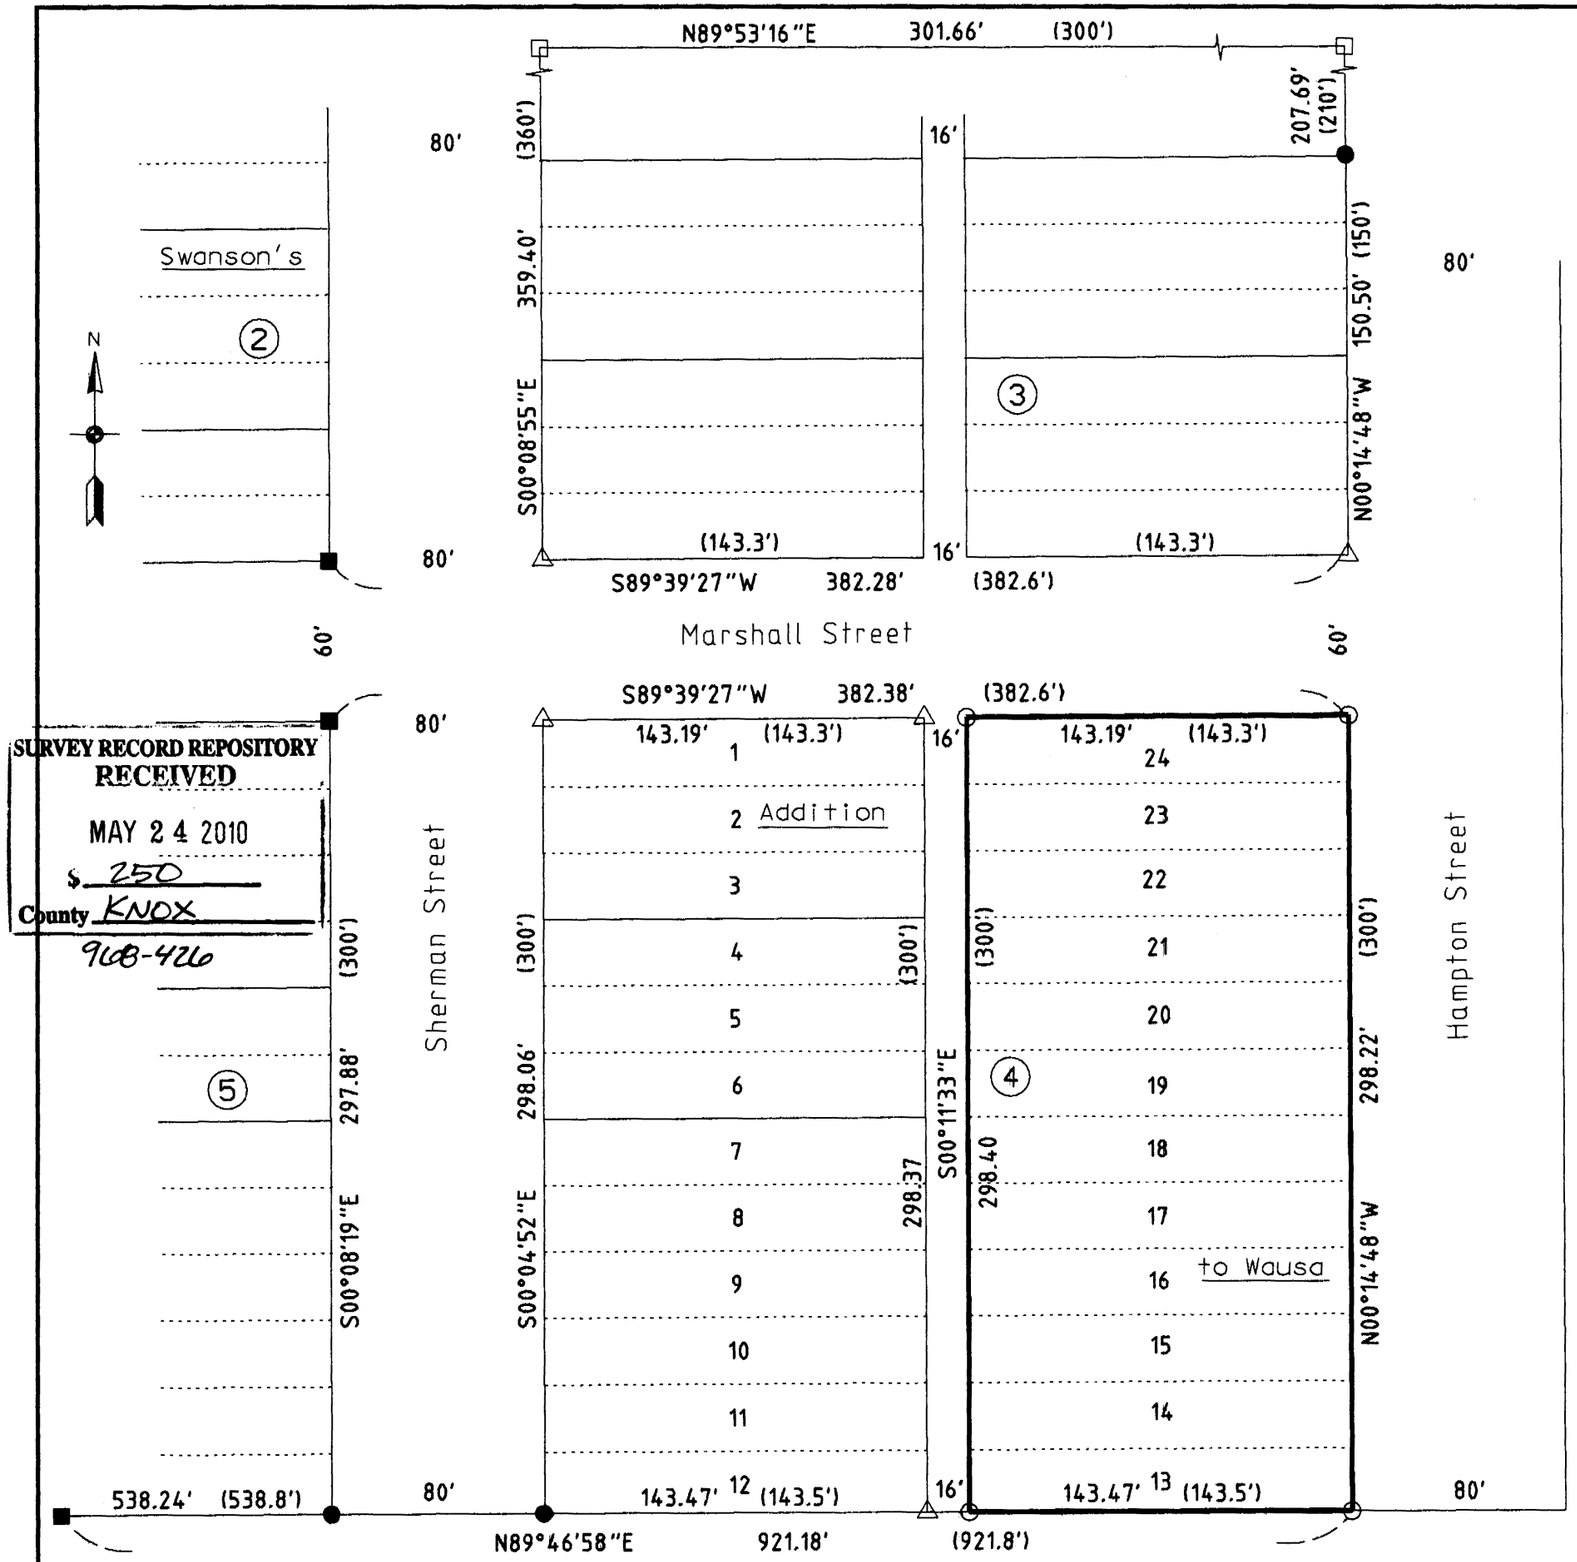

SURVEY RECORD REPOSITORY
RECEIVED
MAY 24 2010
$ 250
County KNOX
968-426

Survey Prepared for:
Jeff & Dawn Friedrich
206 North Hampton
Wausa, NE 68786

0 30 60 120
GRAPHIC SCALE 1" = 60'

Legend

- ● Found Iron Pipe
- ○ Set Rebar With Cap LS*657
- □ Found Iron Pin
- △ Calculated Position
- ■ Found Rebar with Cap LS*273
- (100') Record Dimension
- (35) Block Number
- —— Property Line

Legal Description

Recorded in Deed Book 97, Page 281, Knox County, Register of Deeds.

Lots 13, 14, 15, 16, 17, 18, 19, 20, 21, 22, 23, 24, in Block 4, of Swanson's Addition to Wasua, in Knox County, Nebraska.

Bearings are based on Grid North- WGS84 Datum obtained by direct observation using Survey Grade GPS equipment. Distances are all ground in U.S. Survey feet.

Surveyor's Certification

I, Michael Skroch, hereby certify that I am a Registered Land Surveyor in the State of Nebraska, that this map correctly represents a survey conducted by me on the 15th day of May, 2010, and that said survey is true and complete to the best of my ability.

NEBRASKA REGISTERED LS-657 LAND SURVEYOR MICHAEL SKROCH

Landmark Surveying
305 North 1st Street
Bloomfield, Nebraska 68718
Phone: (402) 373-4647
landmarksurveying1@gmail.com

Survey No. 10-0087