CERTIFICATE OF SURVEY

of

a part of Lot 9, Anderson's Addition to the City of Bloomfield
Morton Township, Knox County, Nebraska.

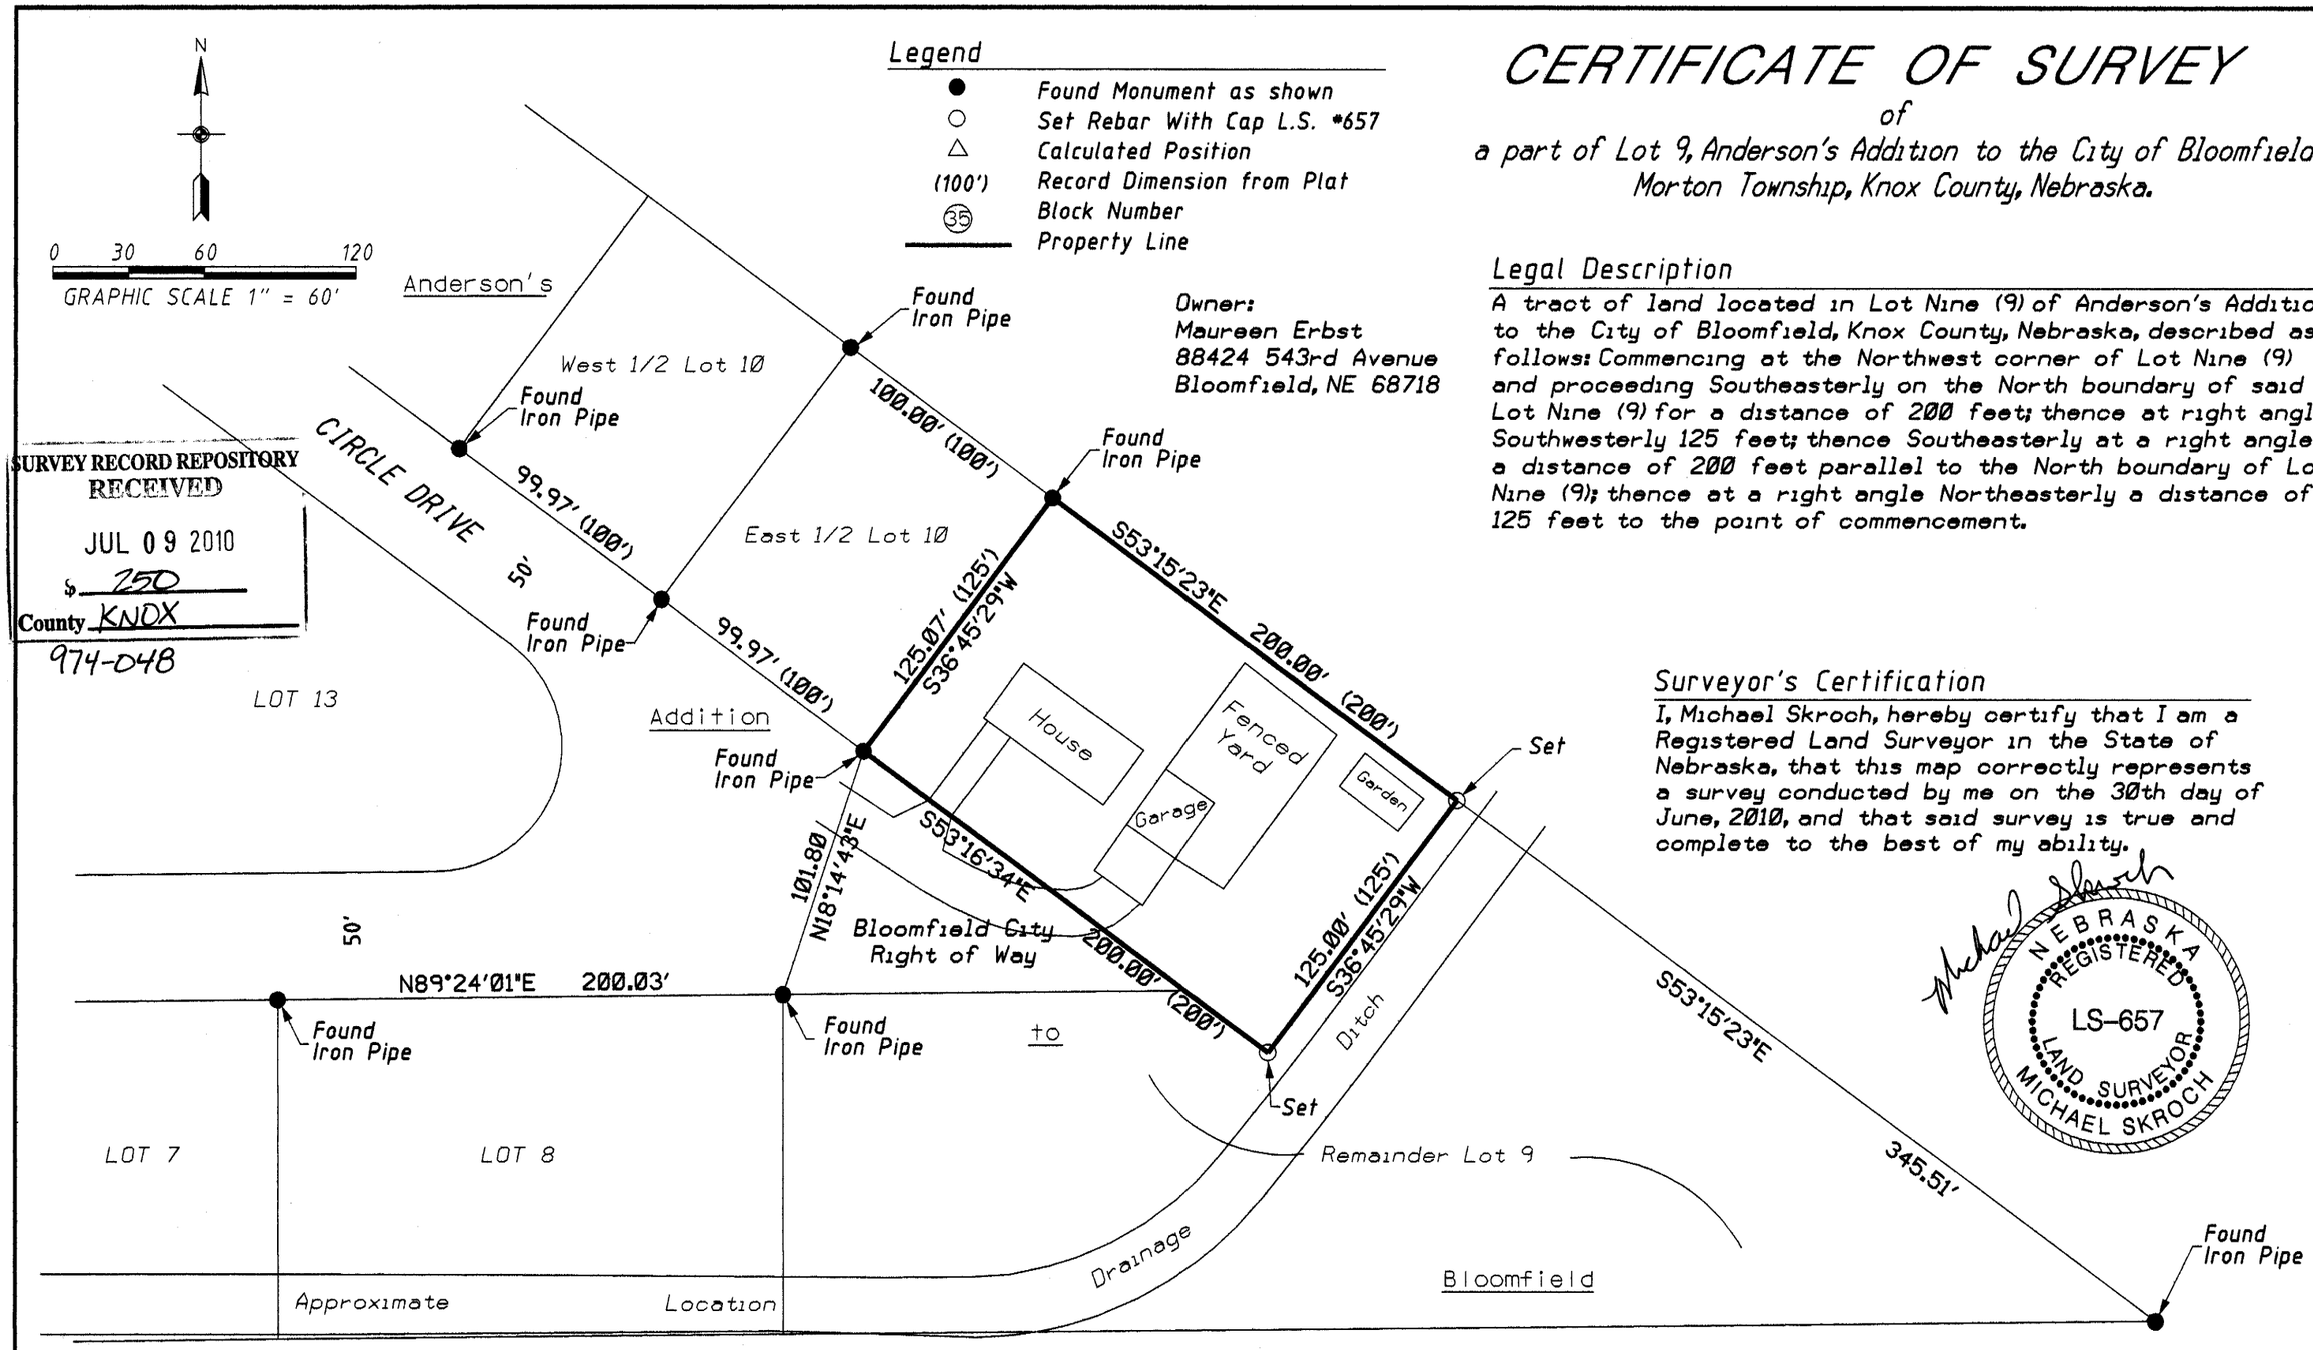

Owner:
Maureen Erbst
88424 543rd Avenue
Bloomfield, NE 68718

SURVEY RECORD REPOSITORY
RECEIVED
JUL 09 2010
$ 750
County KNOX
974-048

Legal Description

A tract of land located in Lot Nine (9) of Anderson's Addition to the City of Bloomfield, Knox County, Nebraska, described as follows: Commencing at the Northwest corner of Lot Nine (9) and proceeding Southeasterly on the North boundary of said Lot Nine (9) for a distance of 200 feet; thence at right angle Southwesterly 125 feet; thence Southeasterly at a right angle a distance of 200 feet parallel to the North boundary of Lot Nine (9); thence at a right angle Northeasterly a distance of 125 feet to the point of commencement.

Surveyor's Certification

I, Michael Skroch, hereby certify that I am a Registered Land Surveyor in the State of Nebraska, that this map correctly represents a survey conducted by me on the 30th day of June, 2010, and that said survey is true and complete to the best of my ability.

NEBRASKA REGISTERED LS-657 LAND SURVEYOR MICHAEL SKROCH

Bearings are based on Grid North- WGS84 Datum obtained by direct observation using Survey Grade GPS equipment. Distances are all ground in U.S. Survey feet.

Landmark Surveying
305 North 1st Street
Bloomfield, Nebraska 68718
Phone: (402) 373-4647
landmarksurveying1@gmail.com

Survey No. 10-0173