SUBWAY

A RESURVEY OF LOT 1; BLOCK 3; McDOWELL-FRIELING ADDITION TO ALMA, HARLAN COUNTY, NEBRASKA.

● = Found corner; iron pin

○ = Reestablished corner; set ½" x 24" rebar with cap stamped NE 441 - KS 894

△ = Temporary nail set

140.48' = Measured distance

(140.48') = Recorded distance

Scale: = 40 feet

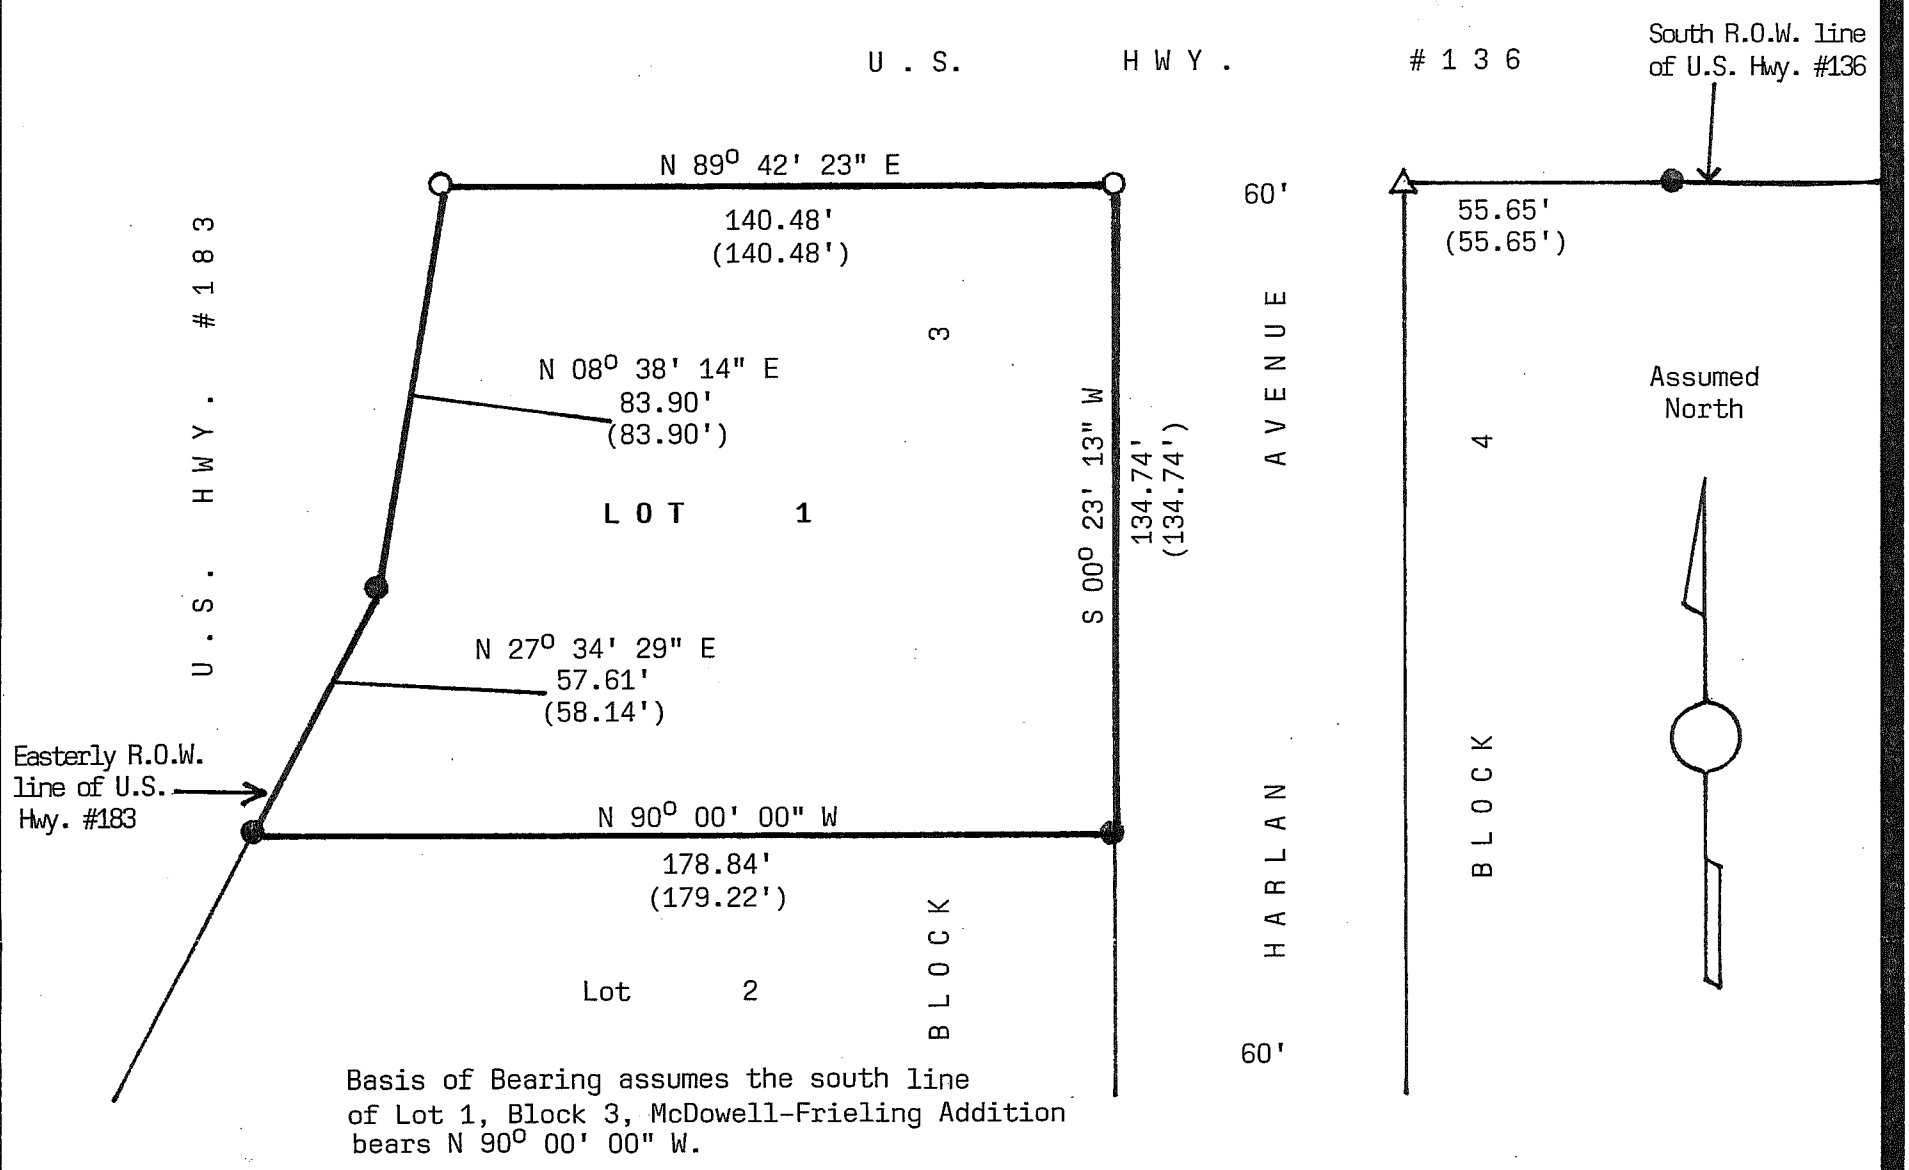

LEGAL DESCRIPTION: Lot 1; Block 3; McDowell-Frieling Addition to Alma, Harlan County, Nebraska.

SURVEYOR'S CERIFICATION: I, Wayne M. Dietz, hereby state that I have made no search of any easements of record on said lot and that I have surveyed the lot described and shown; all monuments, dimensions, and roadways shown are true and correct to the best of my knowledge.

Completed this 24th day of June, 2010.

Wayne M. Dietz

Wayne M. Dietz, R.L.S. #441
Harlan County Surveyor
P.O. Box 473
Orleans, NE 68966
Tele. (308) 473-7611

NEBRASKA REGISTERED LS-441 LAND SURVEYOR WAYNE M. DIETZ

SURVEY RECORD REPOSITORY
RECEIVED
JUL 14 2010
$ 250
County Harlan
975-080