LAND SURVEYOR'S CERTIFICATE

TO THE OFFICE OF SARPY COUNTY SURVEYOR/ENGINEER

I HEREBY CERTIFY THAT THIS SURVEY WAS PREPARED BY ME OR UNDER MY DIRECT SUPERVISION AND THAT SAID SURVEY IS CORRECT TO THE BEST OF MY KNOWLEDGE AND BELIEF.

SURVEY RECORD REPOSITORY
RECEIVED
SEP 02 2010
$ 250
County Sarpy

ROBERT CLARK L.S. 419 9-1-2010

NEBRASKA REGISTERED LS-419 LAND SURVEYOR ROBERT CLARK

LEGAL DESCRIPTION 982-034

LOT 422, BELLBROOK, AS SURVEYED, PLATTED AND RECORDED IN SARPY COUNTY, NEBRASKA.

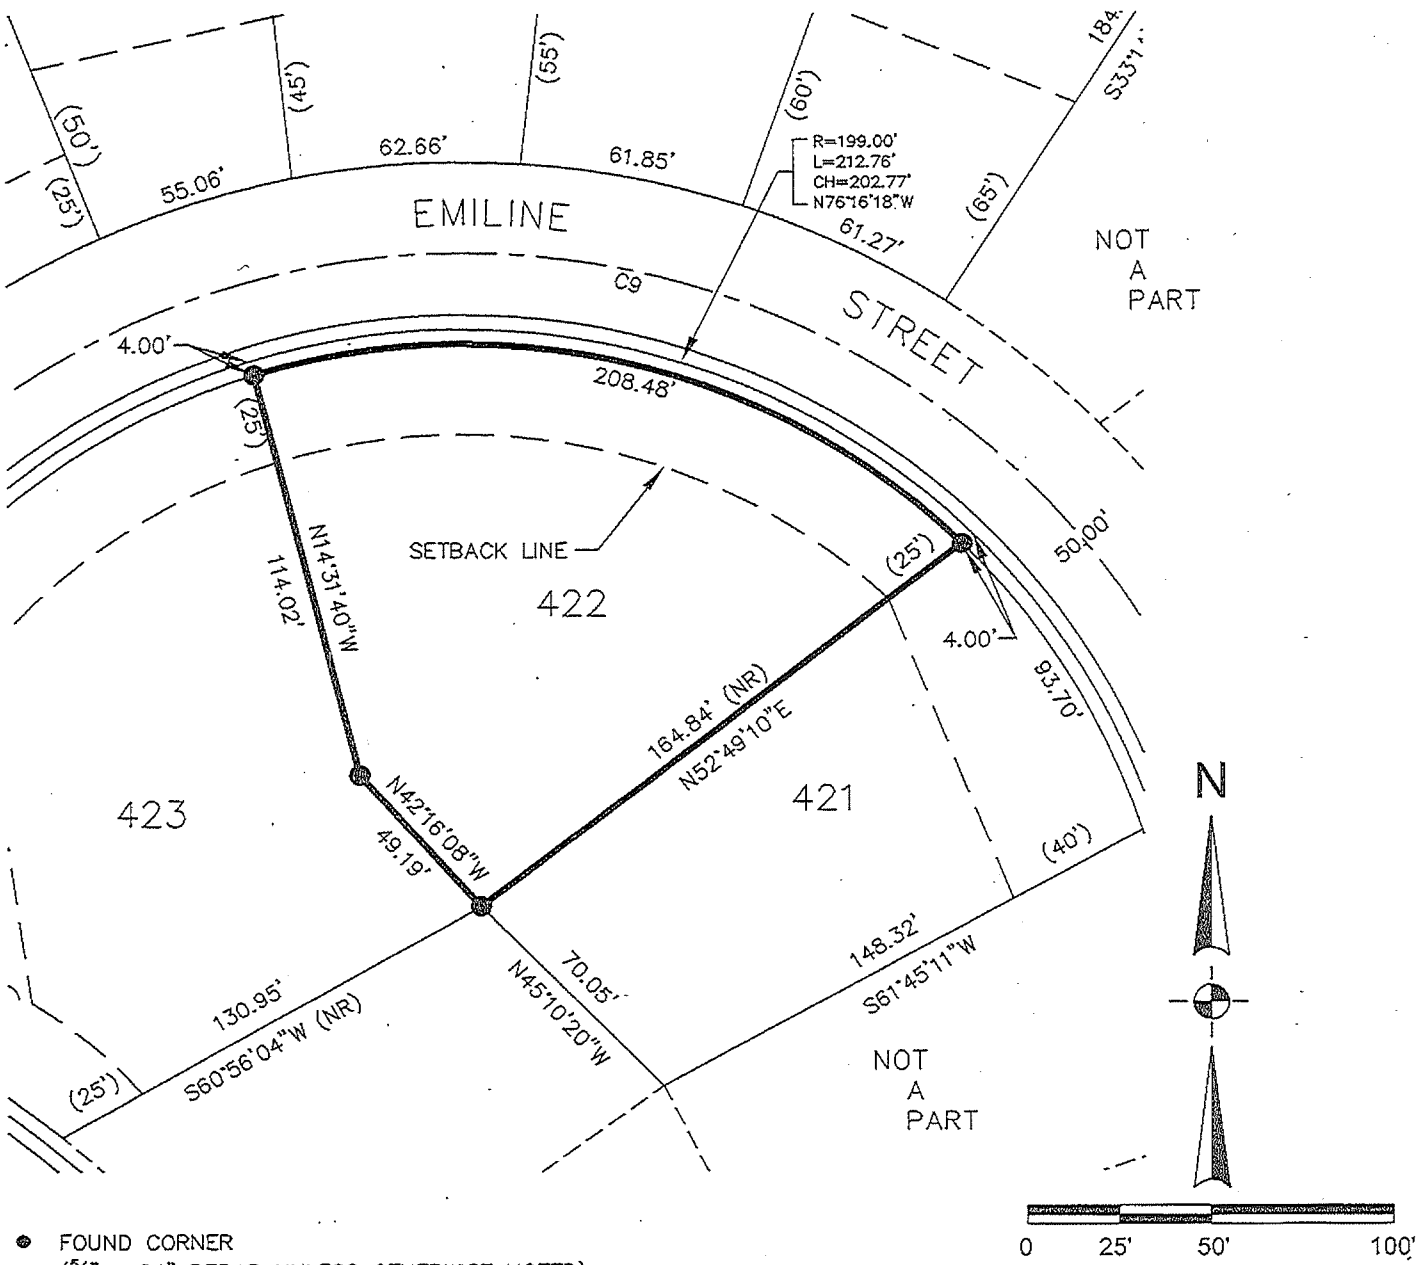

● FOUND CORNER
(⅝" x 24" REBAR UNLESS OTHERWISE NOTED)

NOTE: ALL EASEMENTS SHOWN ARE PERMANENT EASEMENTS GRANTED TO S.I.D. 261 UNLESS OTHERWISE NOTED.

DATE RECEIVED: _____

OFFICIAL ADDRESS: _____

BLDG. PERMIT NO.: _____

CL CURVE DATA

C9 R=195.00'
L=498.42'
CH=S88°39'46"W
373.40'

THIS DOCUMENT AND THE INFORMATION CONTAINED HEREIN MAY NOT BE COPIED OR REPRODUCED WITHOUT EXPRESS WRITTEN PERMISSION OF RO ENGINEERING, INC.

UNAUTHORIZED DISCLOSURE OR CONSTRUCTIVE USE ARE PROHIBITED BY COPYRIGHT LAW.