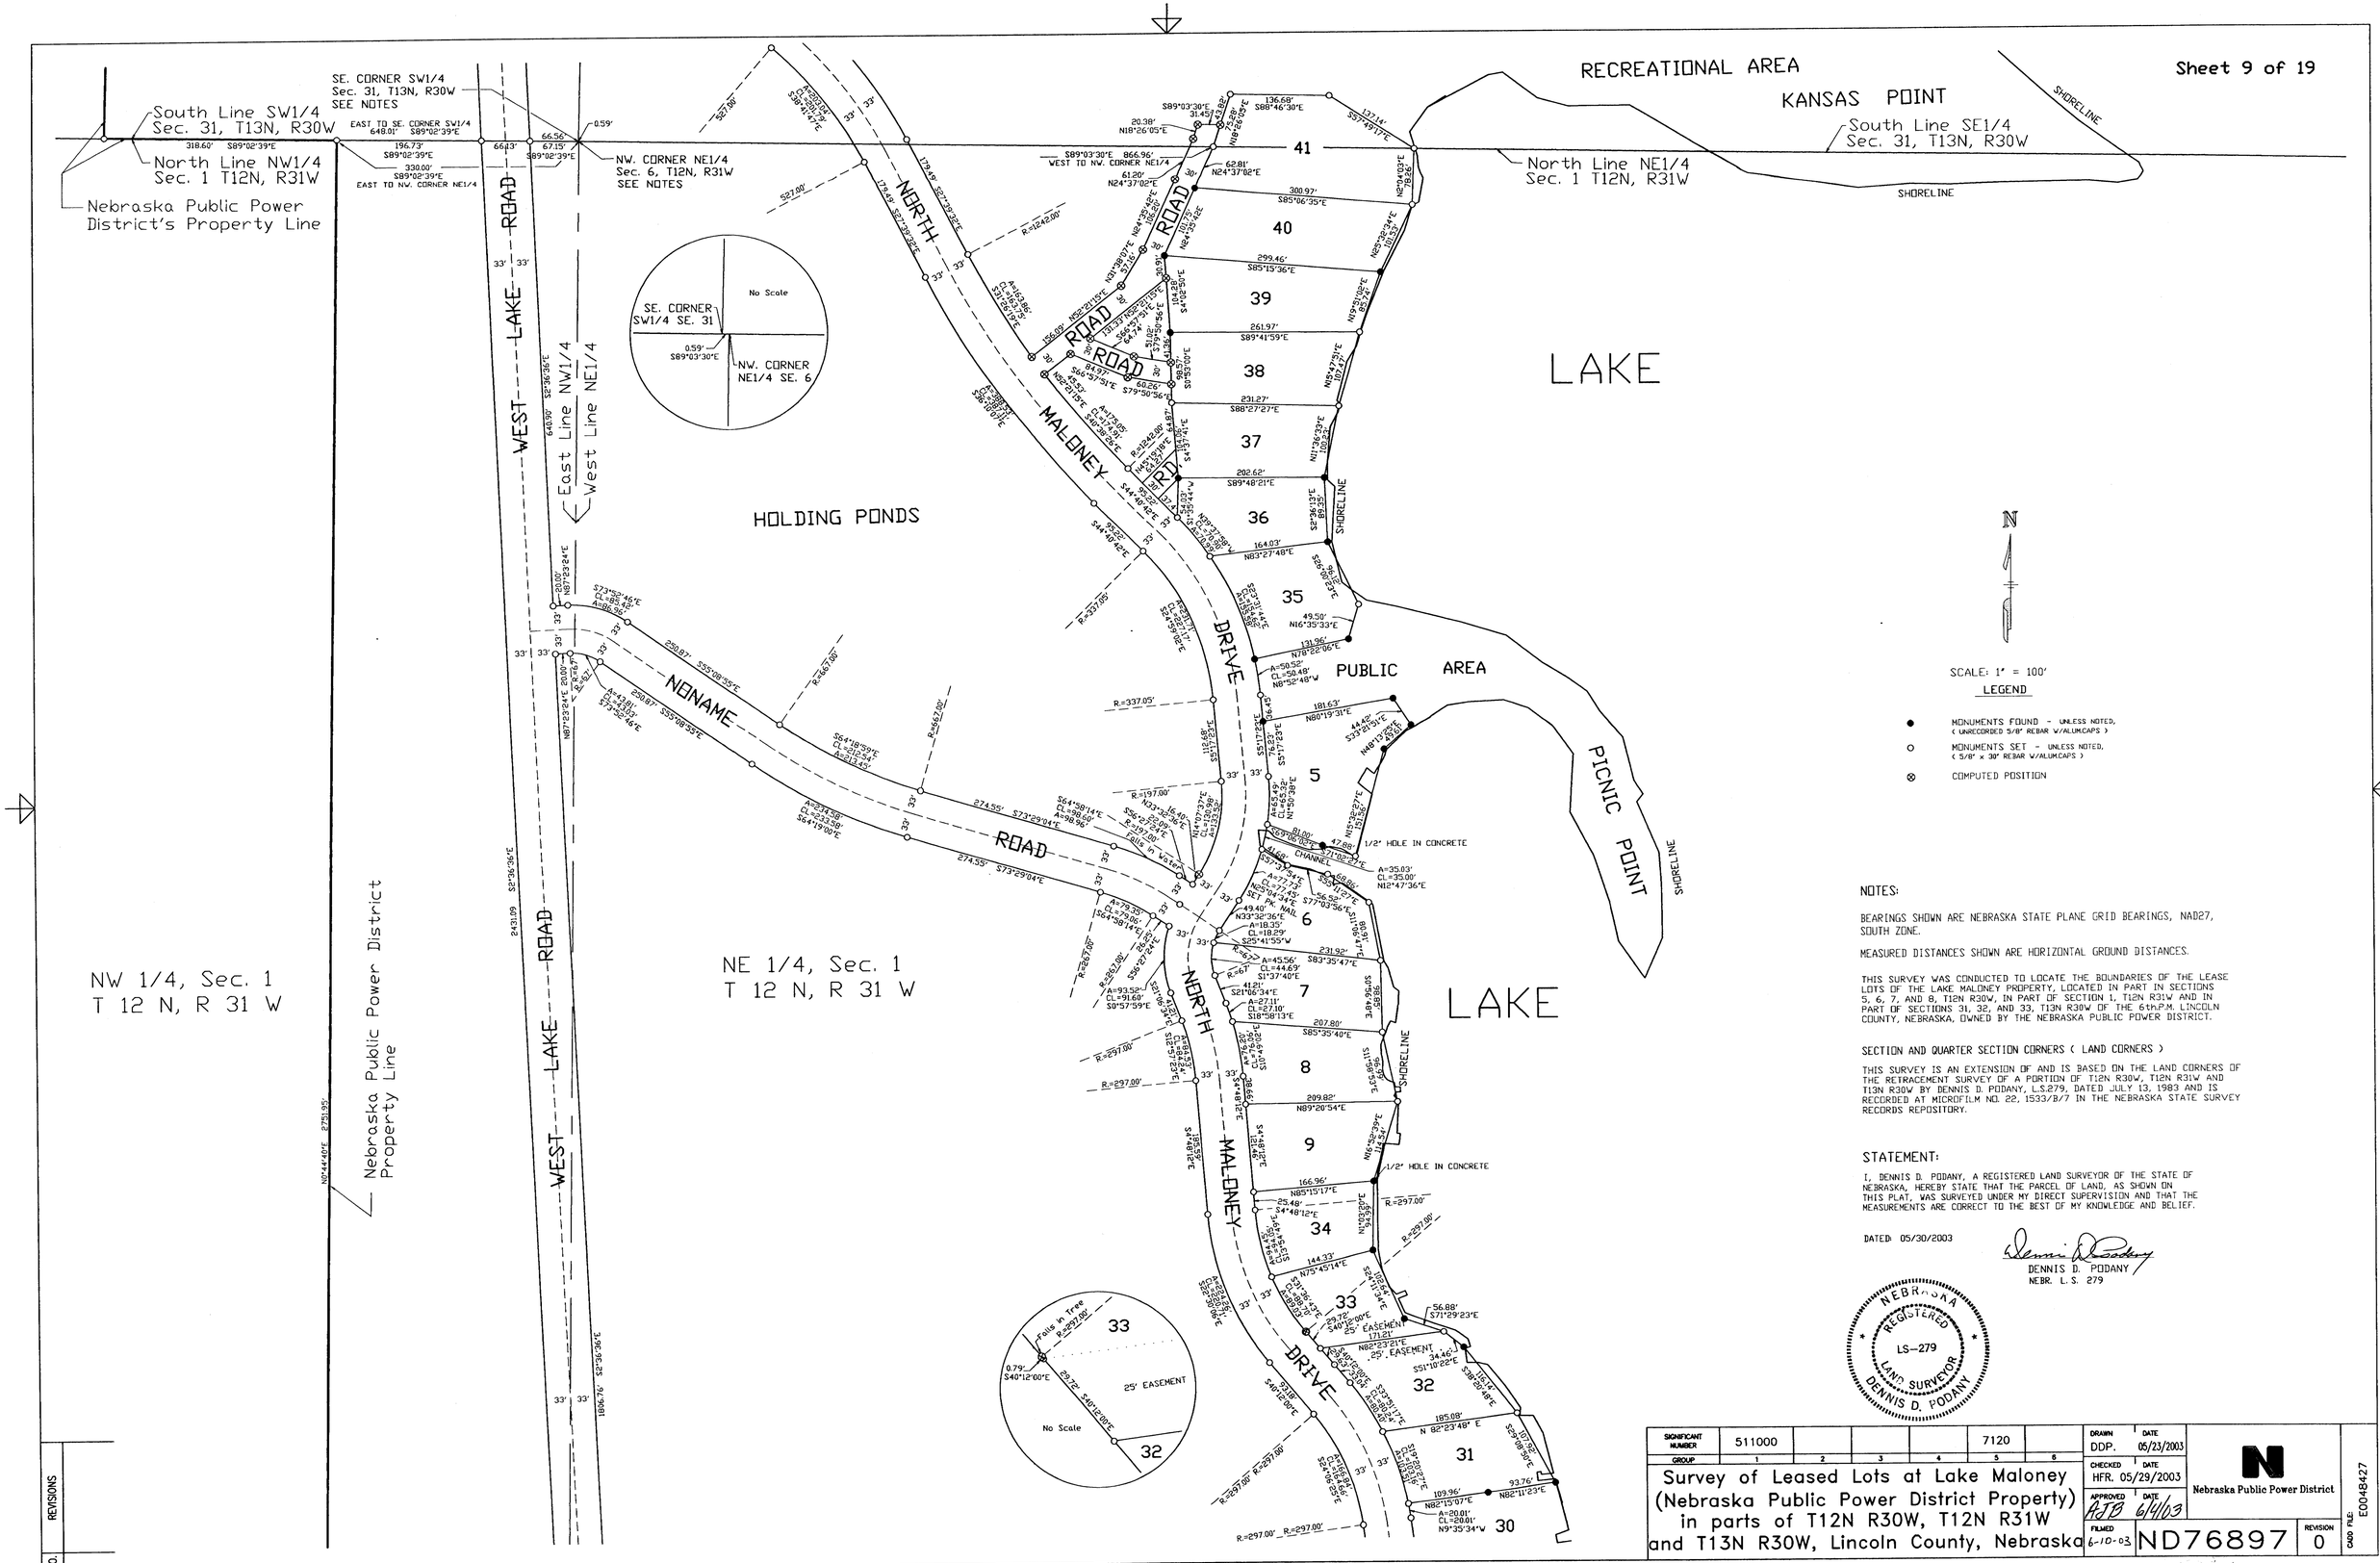

NOTES:

BEARINGS SHOWN ARE NEBRASKA STATE PLANE GRID BEARINGS, NAD27, SOUTH ZONE.

MEASURED DISTANCES SHOWN ARE HORIZONTAL GROUND DISTANCES.

THIS SURVEY WAS CONDUCTED TO LOCATE THE BOUNDARIES OF THE LEASE LOTS OF THE LAKE MALONEY PROPERTY, LOCATED IN PART IN SECTIONS 5, 6, 7, AND 8, T12N R30W, IN PART OF SECTION 1, T12N R31W AND IN PART OF SECTIONS 31, 32, AND 33, T13N R30W OF THE 6th.P.M. LINCOLN COUNTY, NEBRASKA, OWNED BY THE NEBRASKA PUBLIC POWER DISTRICT.

SECTION AND QUARTER SECTION CORNERS (LAND CORNERS)

THIS SURVEY IS AN EXTENSION OF AND IS BASED ON THE LAND CORNERS OF THE RETRACEMENT SURVEY OF A PORTION OF T12N R30W, T12N R31W AND T13N R30W BY DENNIS D. PODANY, L.S.279, DATED JULY 13, 1983 AND IS RECORDED AT MICROFILM NO. 22, 1533/B/7 IN THE NEBRASKA STATE SURVEY RECORDS REPOSITORY.

STATEMENT:

I, DENNIS D. PODANY, A REGISTERED LAND SURVEYOR OF THE STATE OF NEBRASKA, HEREBY STATE THAT THE PARCEL OF LAND, AS SHOWN ON THIS PLAT, WAS SURVEYED UNDER MY DIRECT SUPERVISION AND THAT THE MEASUREMENTS ARE CORRECT TO THE BEST OF MY KNOWLEDGE AND BELIEF.

DATED: 05/30/2003

DENNIS D. PODANY
NEBR. L. S. 279

NEBRASKA REGISTERED LS-279 LAND SURVEYOR DENNIS D. PODANY

SIGNIFICANT NUMBER	511000				7120		DRAWN DDP.	DATE 05/23/2003
GROUP	1	2	3	4	5	6	CHECKED HFR.	DATE 05/29/2003
Survey of Leased Lots at Lake Maloney (Nebraska Public Power District Property) in parts of T12N R30W, T12N R31W and T13N R30W, Lincoln County, Nebraska							APPROVED AJB	DATE 6/4/03
							FILMED 6-10-03	ND76897

Nebraska Public Power District

REVISION 0

CADD FILE: E0048427

REVISIONS

NO.

LM-9-PLT